

FRONT EAST ELEVATION
PROPOSED ELEVATIONS

Scale 1:100

0m 5m 10m

Scale Bar – 1:100

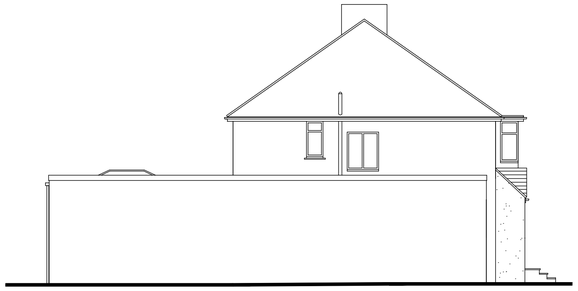

SIDE SOUTH ELEVATION

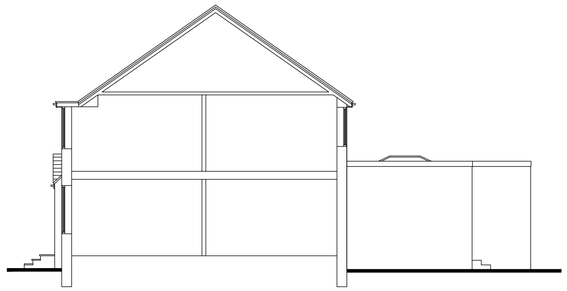

SIDE NORTH ELEVATION

SCHEDULE OF MATERIALS - FRONT PORCH ONLY
WALLS - SMOOTH RENDER TO MATCH EXISTING
ROOF - ROOF TILES TO MATCH EXISTING
DOUBLE DOORS - NEW COMPOSITE DOORS COLOUR BLACK
RAINWATER GOODS - NEW PVCu COLOUR WHITE

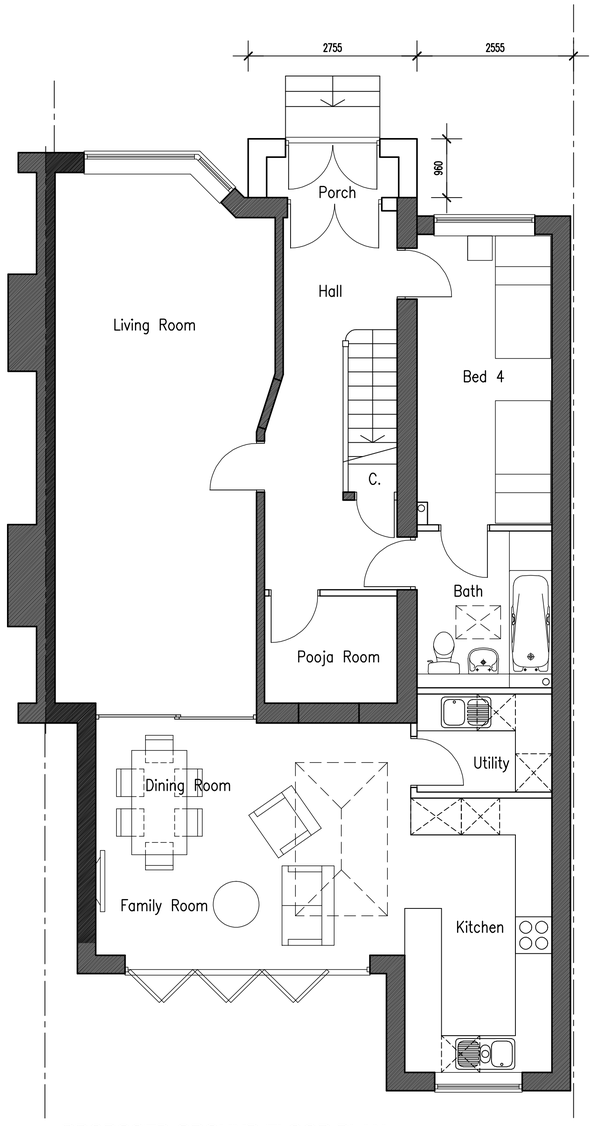

PROPOSED GROUND FLOOR PLAN

Scale 1:50

0m 5m 10m

Scale Bar – 1:50

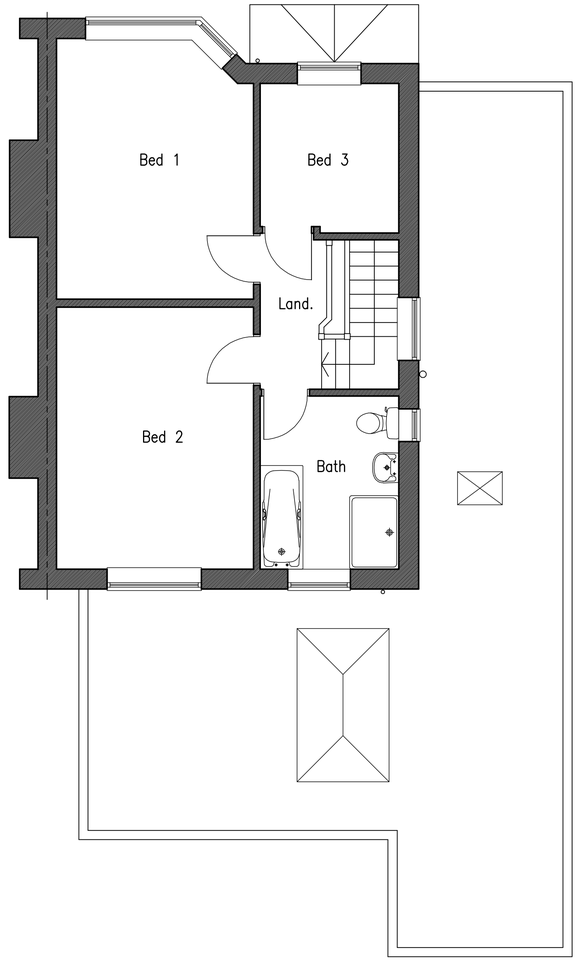

PROPOSED FIRST FLOOR PLAN



TYPICAL SECTION

Scale 1:100



BLOCK PLAN

Scale 1:500

0m 10m 20m 30m 40m 50m

Scale Bar – 1:500

Information supplied based on Promap.
All dimensions and distances subject to an accurate site survey being undertaken.

No dimensions to be scaled from drawing except for planning purposes.

The contractor should check all dimensions on site.

It is the contractors responsibility to ensure compliance with Building Regulations.

C.D.M. Regs. 2015. The Client is advised of his responsibilities to appoint a Planning Supervisor under these Regs. All works to comply with the C.D.M. Regs. 2015.

The Party Wall Act. 1996 The property owner is advised of the requirements of the Act, & the requirement to serve a Party Wall Notice on any adjoining owners as required under the act.

REVISIONS:

.

PLANNING APPLICATION FOR FRONT PORCH ONLY

ADCS
Architectural Design
Computer Services

30 Foxley Lane
Worthing
West Sussex
BN13 3AD
Tel: 01903 260701
E-mail:
adcs@sky.com

Client
MR V. & MRS G. BALASUNDARAM

Project
**PROPOSED FRONT PORCH
35 RECTORY GARDENS,
WORTHING
WEST SUSSEX BN14 7TE**

Drawing
PROPOSED FLOOR PLANS & ELEVATIONS

Scale	Date	Drawn
1:50 & 1:100 @ A1	12.07.23	TP

Drawing No. **1559/P011**

Revision