**General Notes:**

Do not scale dimensions from this drawing, unless for Planning purposes.

The Contractor is responsible for checking all dimensions on site prior to commencement of the works.

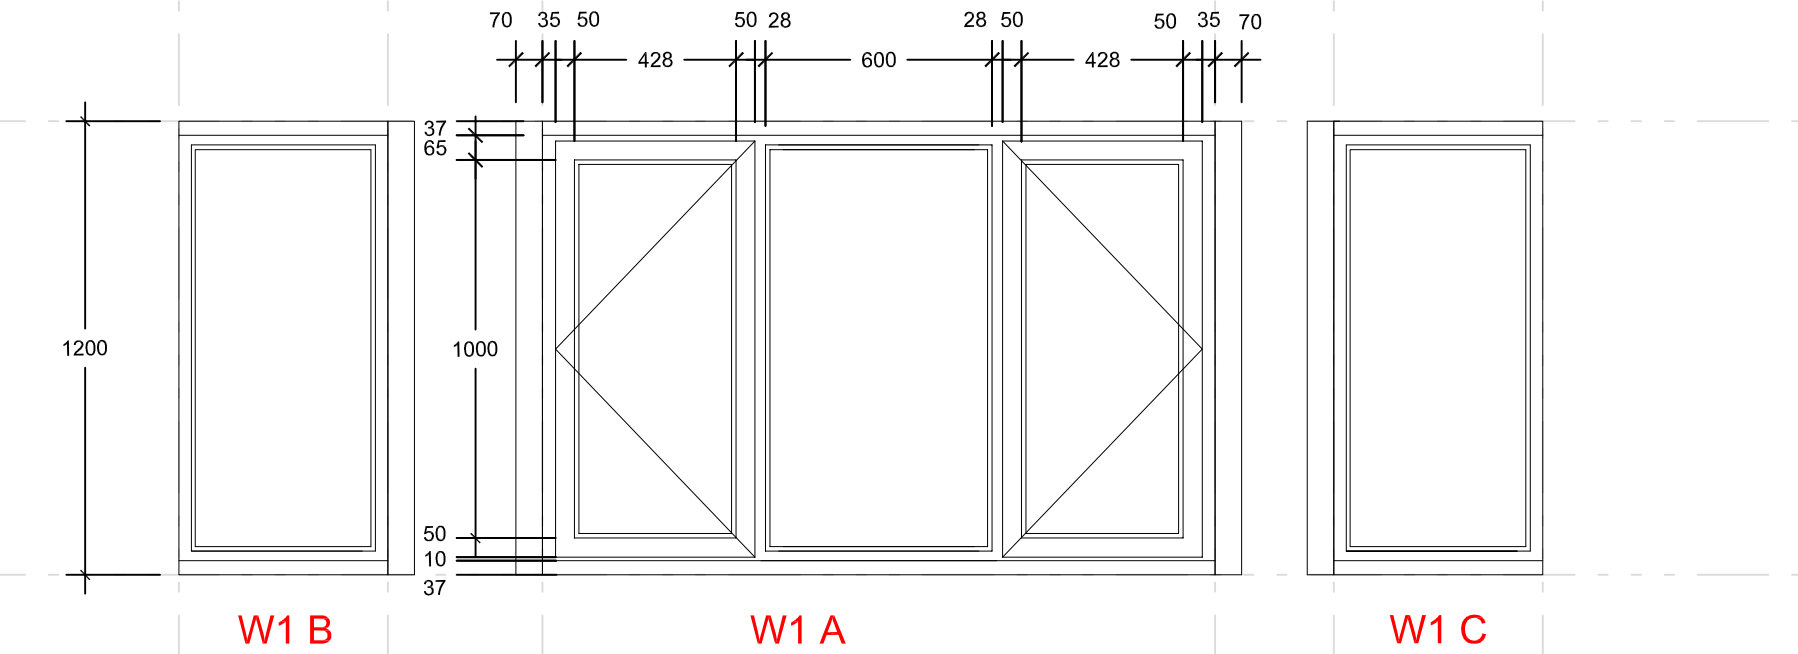


EXISTING WINDOWS:
TIMBER - STAINED BROWN

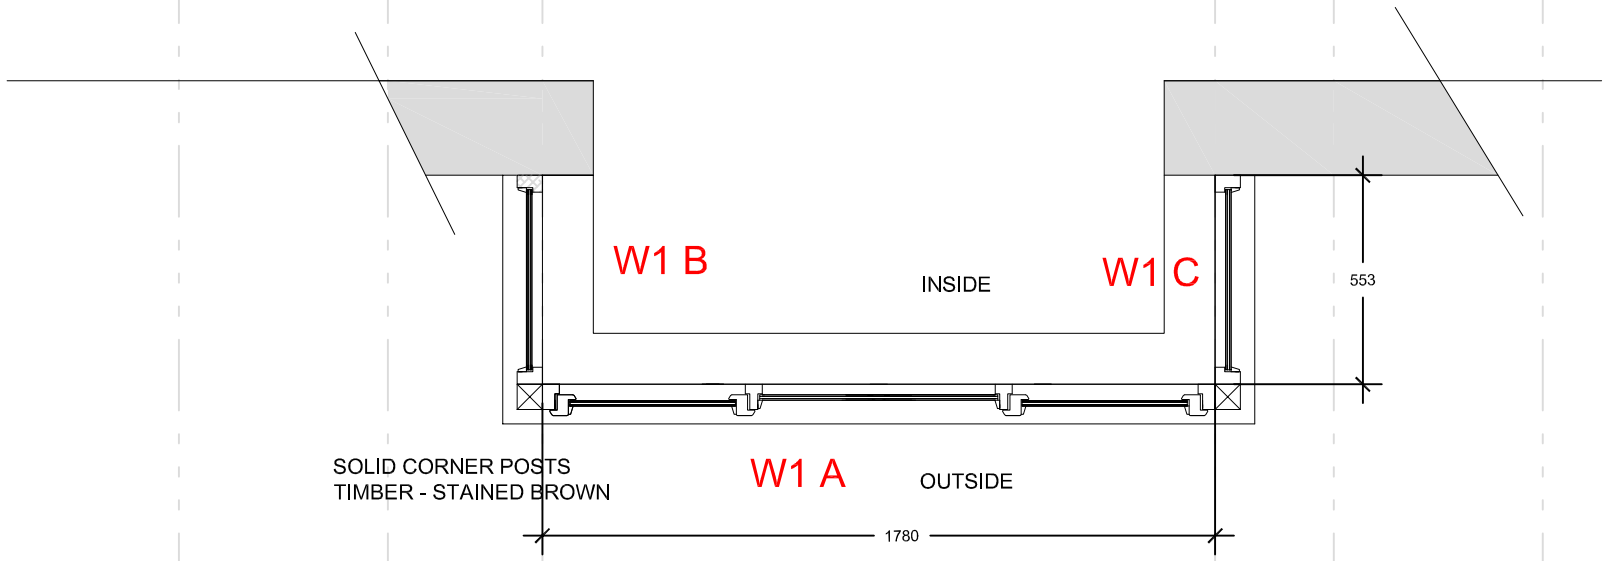



**Brian Elstone Surveying Services Ltd**
Brian Elstone, MCIOB, IMaPS, FCABE
Building Surveyor and Architectural Consultant
CDM Consultant

1 Herne Court, Station Road, Rustington,
West Sussex, BN16 3BQ
Phone: 01903 784884, Mobile: 07710 593021.
Email: brian@elstone.biz


Client:
Mrs S. Malcolmson, 14 Oaklands Court, Goring Street, Goring by Sea, BN12 5AR

Project:
Window Replacement

Drawing Title:
Existing Timber Windows. - Sheet 1

| Revision | Date | Description |
|---|---|---|
| | | |

| Scale: | Date: | Drawn By: |
|---|---|---|
| 1:20 | 13/07/2023 | BE |

| Drawing Number: | Revision: |
|---|---|
| 1599/002 | - |