ADUR & WORTHING PLANNING SERVICES	
PLAN	AWDM/ 0540/14
DATE VALID	29 APR 2014



Block Plan Scale 1:500

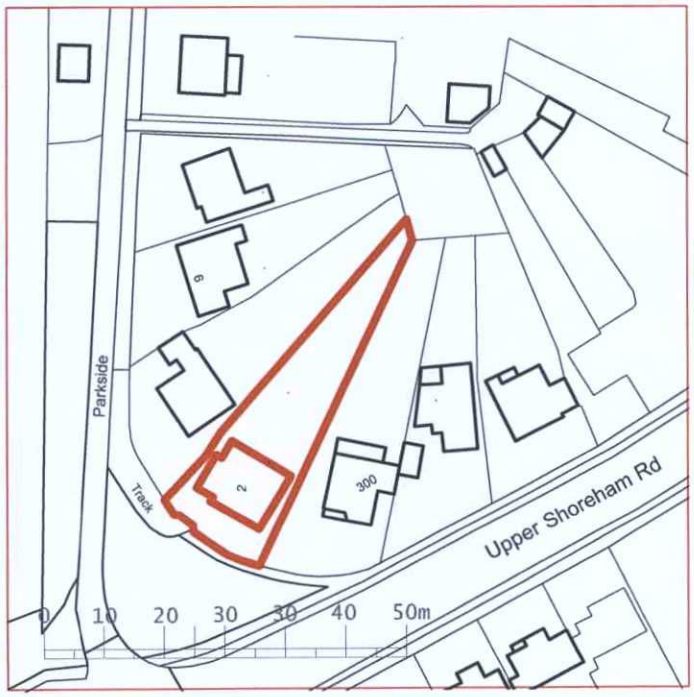

Location Plan Scale 1:1250

N

Revision Notes Date

eskay architects
62 Parkside
Shoreham-by-Sea
BN43 6HA
tel: 07745 654 556

project
2 Parkside, Shoreham-by-Sea
BN43 6HA

drawing
Location and Block Plan

ref	dwg no.	rev
CN	10	-

scale	size	date
As shown	A4	Apr 2014

status
Planning