ADUR & WORTHING PLANNING SERVICES	
PLAN	AWDM/0552/14
DATE VALID	30 APR 2014

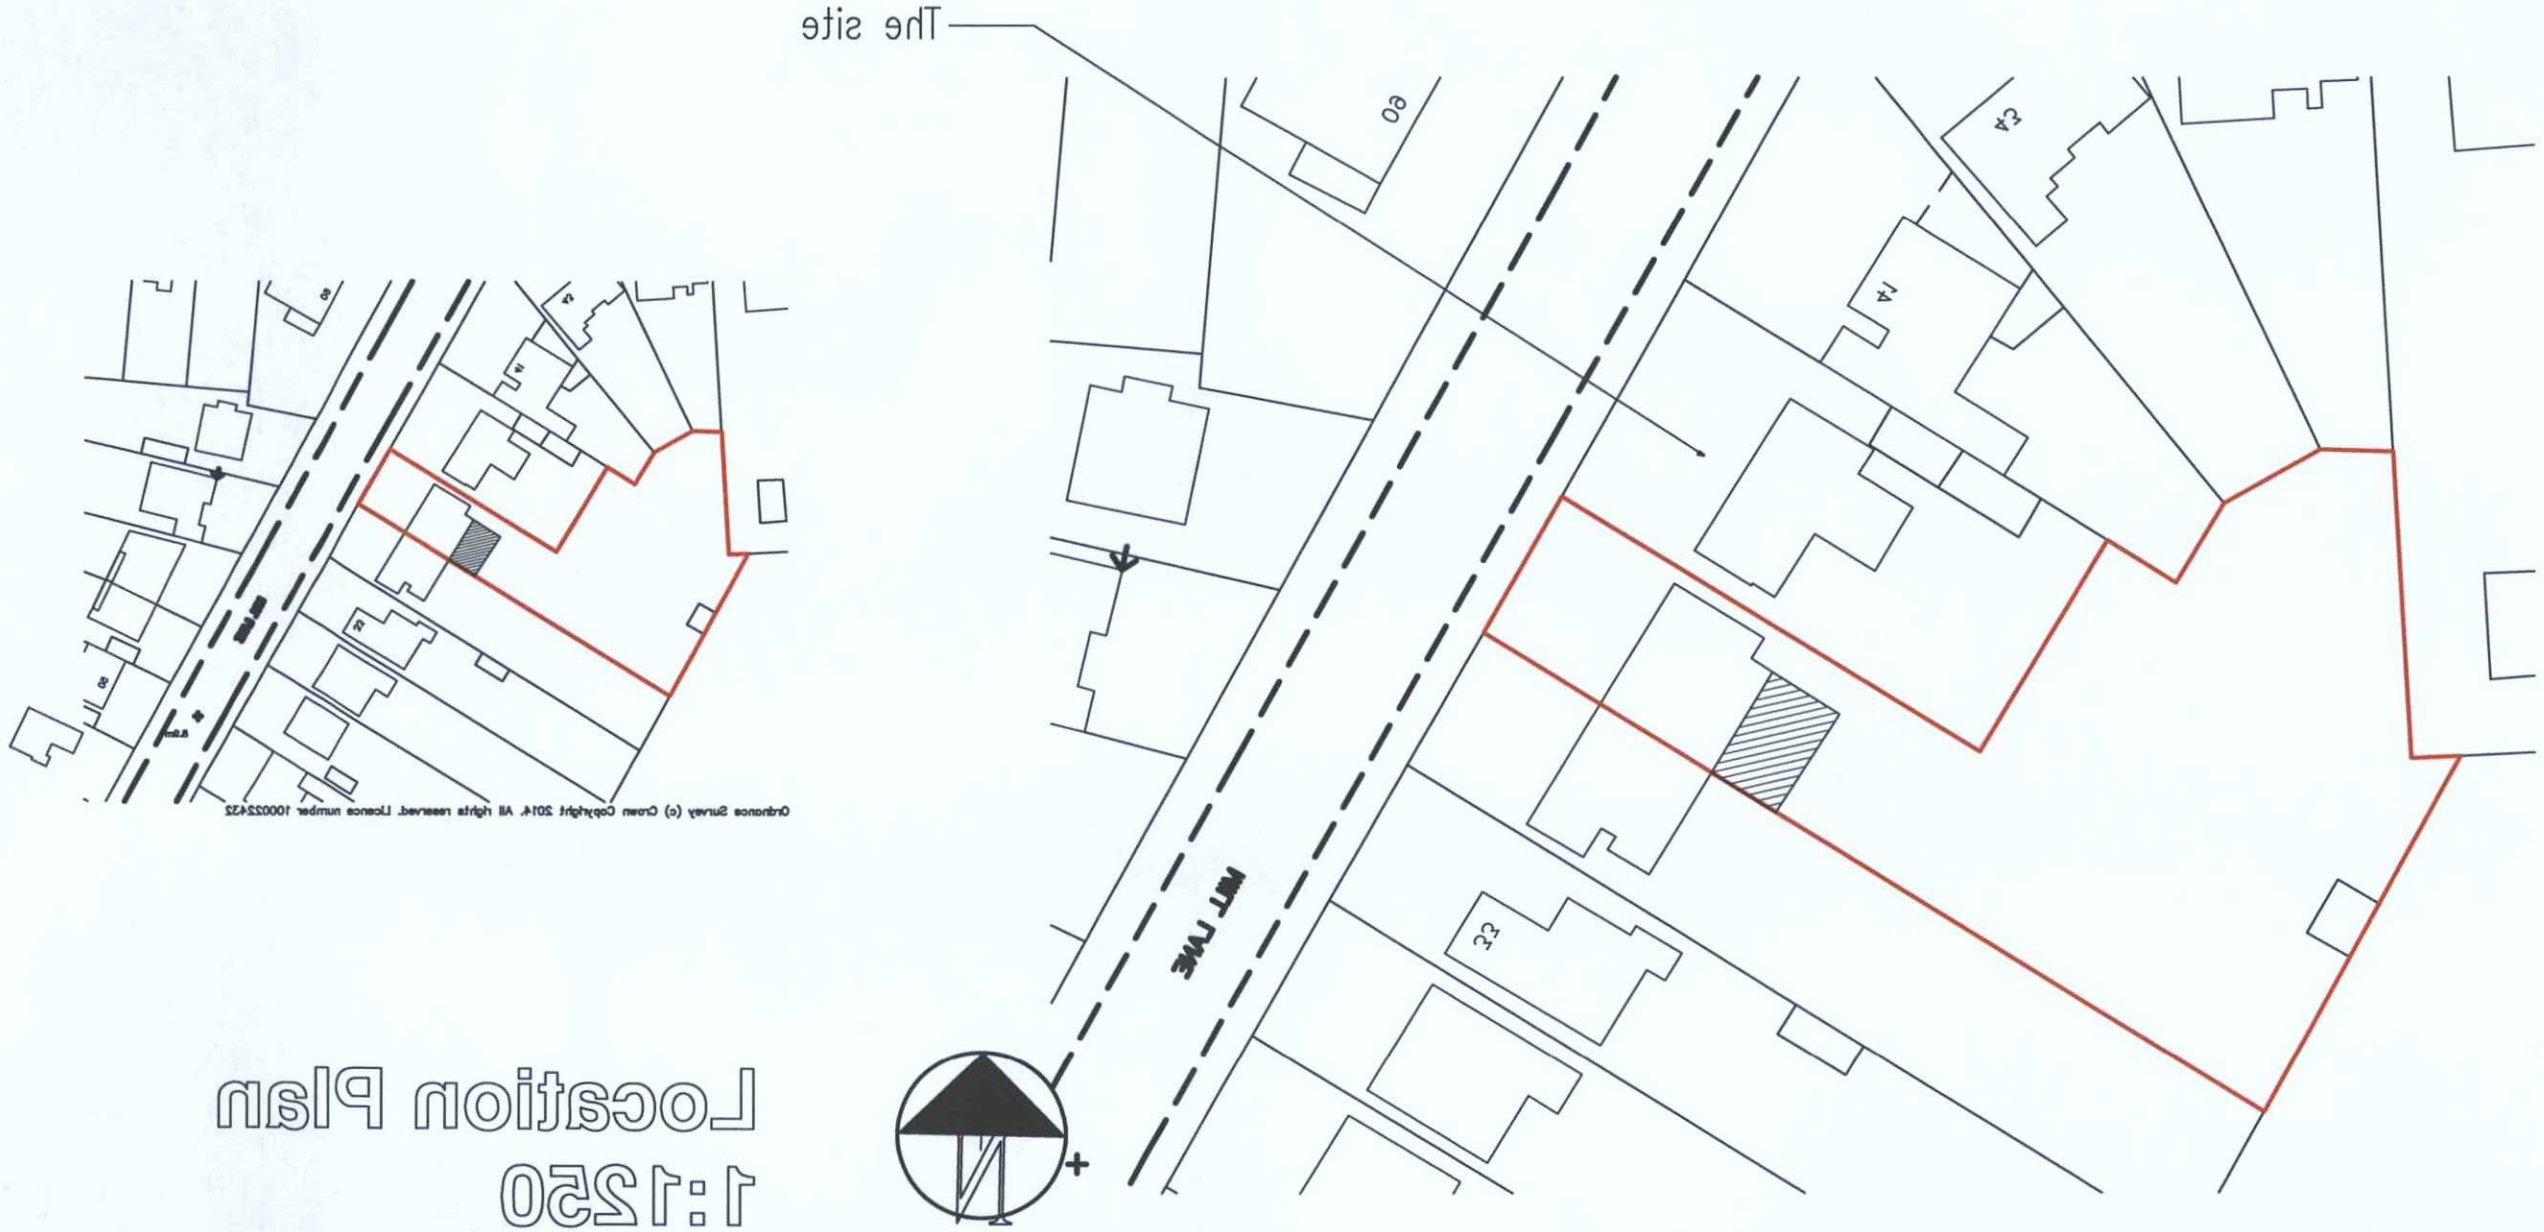

Ordnance Survey (c) Crown Copyright 2014. All rights reserved. Licence number 100022432

Location Plan
1:1250

Block Plan
1:500

1:500 Scale Bar: 10m 20m 30m 40m

1:1250 Scale Bar: 10m 20m 30m 40m 50m

Copyright of:
RJA Planning & Building Consultants
16 Greenacres
Shoreham-By-Sea
West Sussex
BN43 5WY

Tel: 01273 467297
Fax: 01273 467297
Email: rex@rjapbc.co.uk

Project:
37 Mill Lane
Shoreham-By-Sea
West Sussex

Title:
Location & Block Plans

Client:
Mr & Mrs Turnbull

Scale:
1:1250, 1:500 @ A3

Date: Drawn:

Drg. No. 14481-Loc

Rev'n