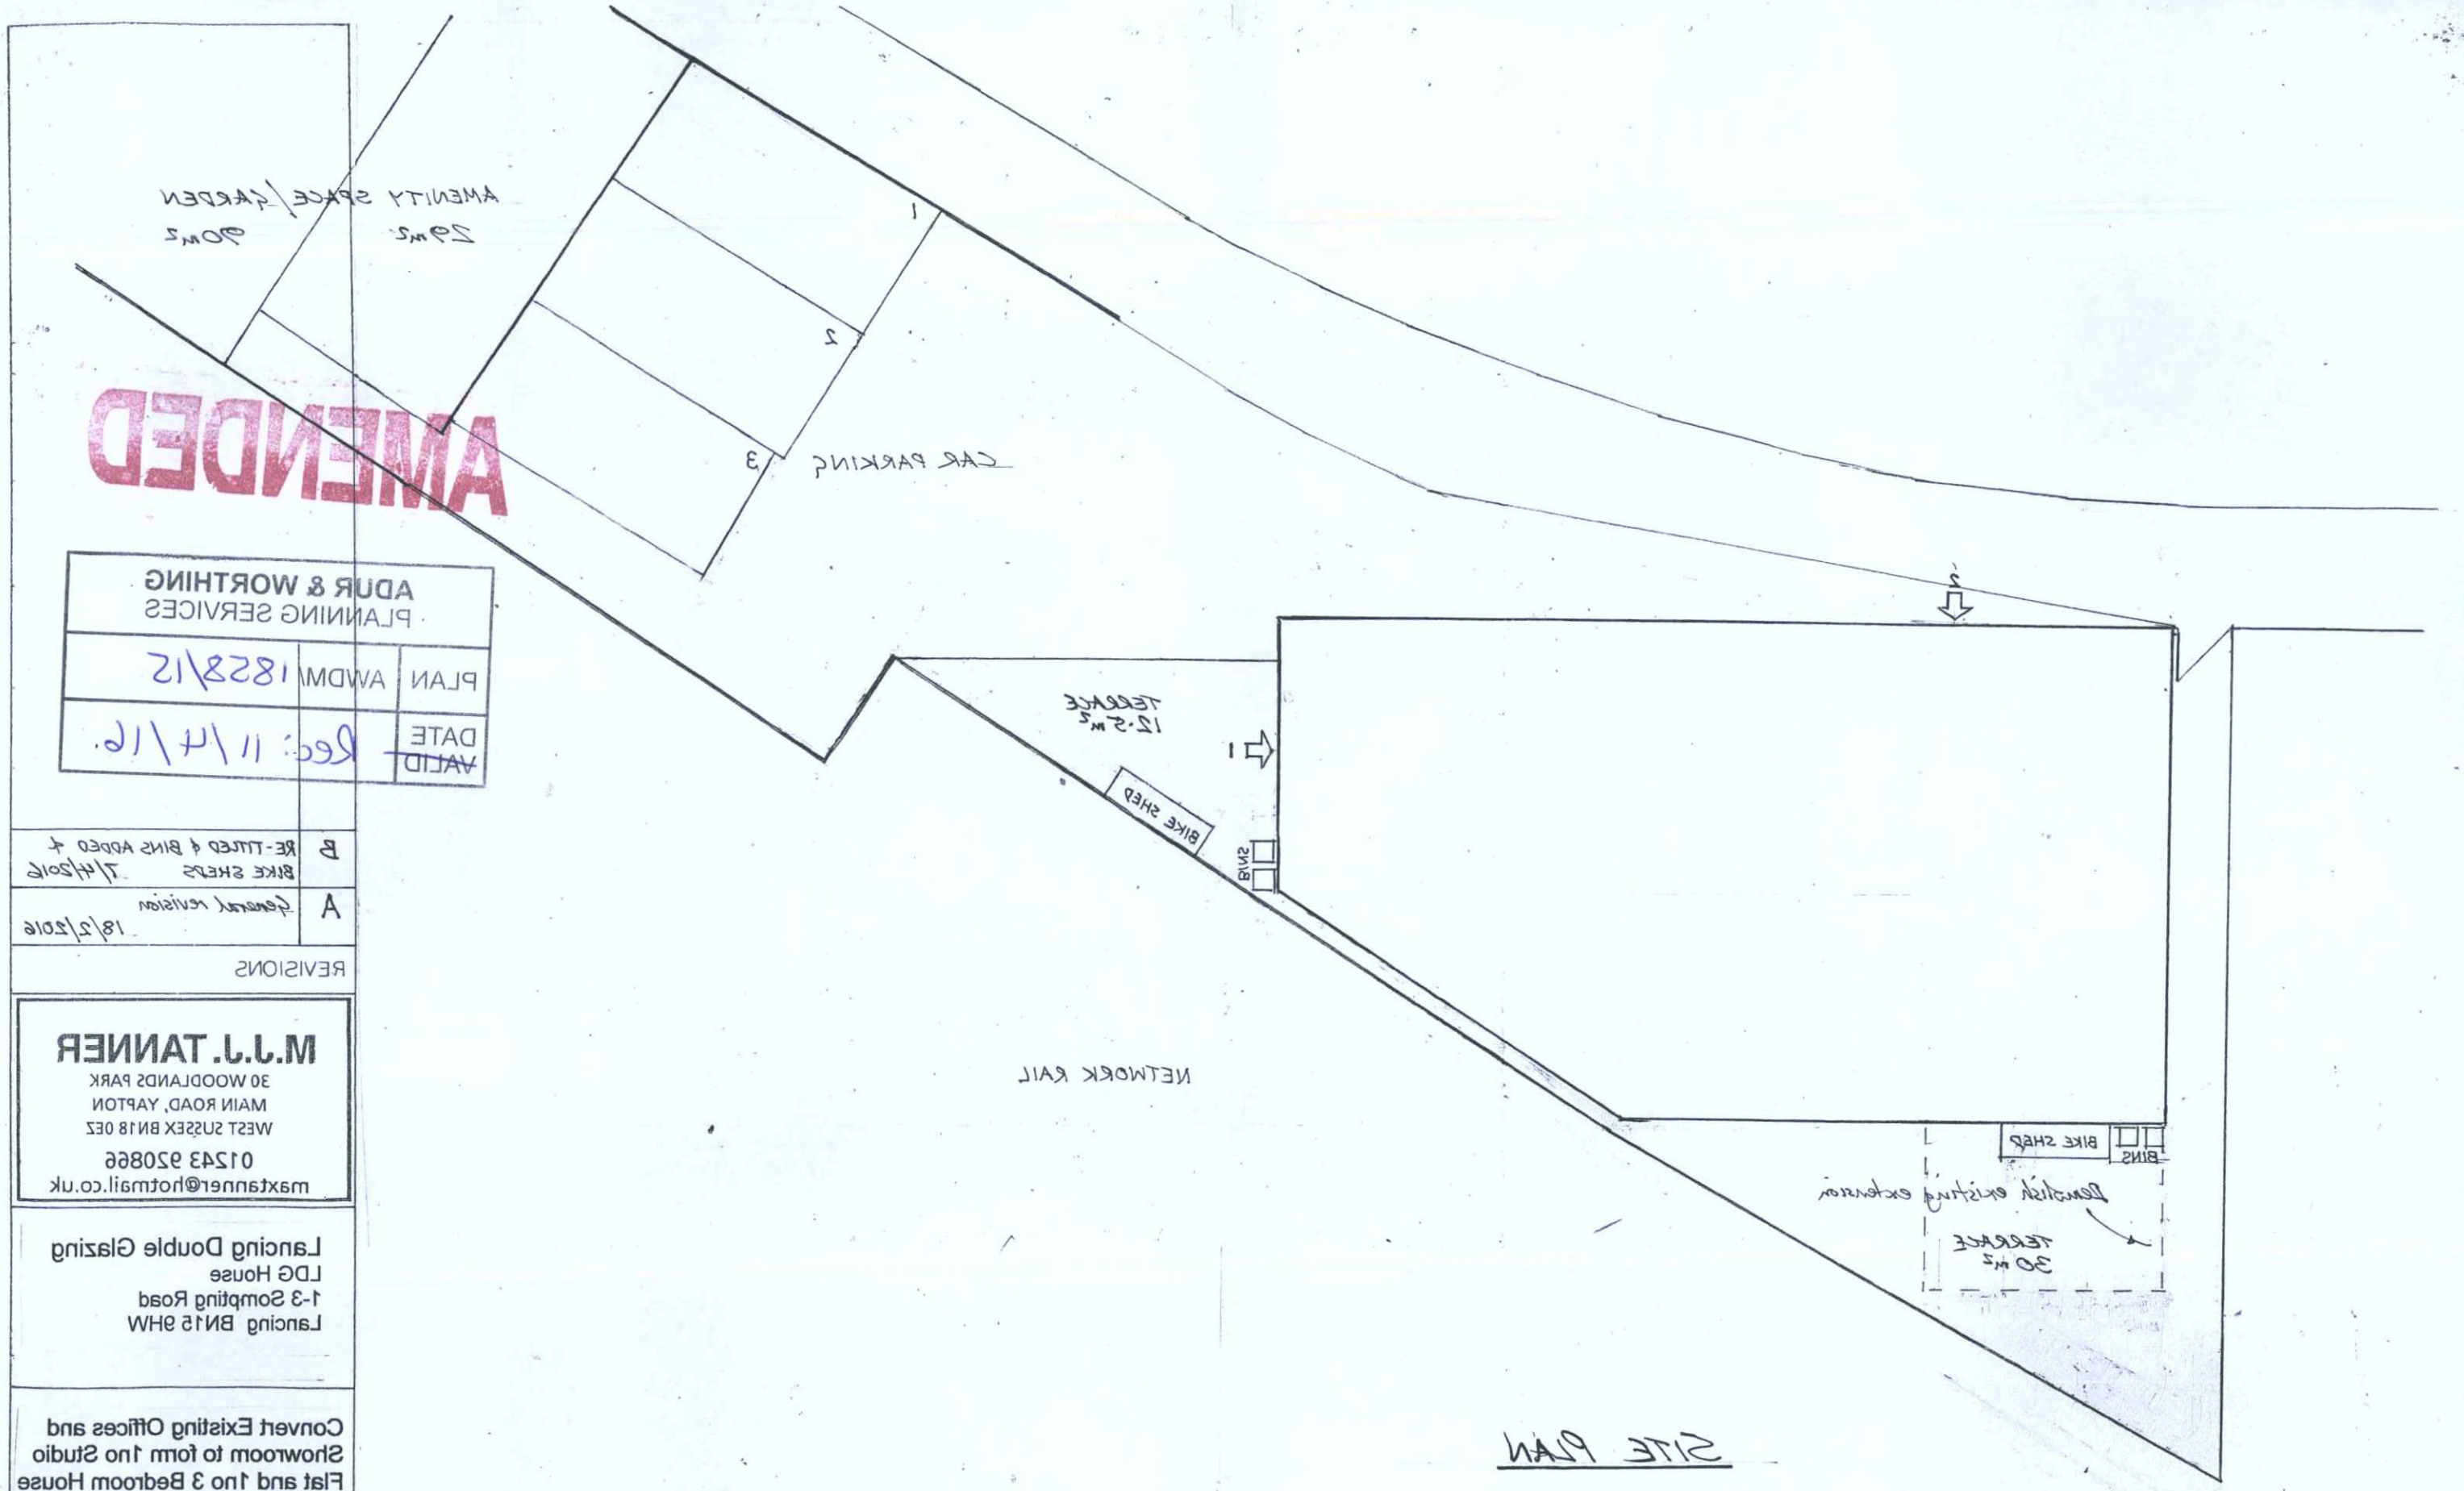

ADUR & WORTHING
PLANNING SERVICES

PLAN	AWDM	1858/15
DATE		Rec: 11/4/16.
~~VALID~~		

B	RE-TITLED & BINS ADDED & BIKE SHEDS 7/4/2016
A	General revision 18/2/2016

REVISIONS

M.J.J. TANNER
30 WOODLANDS PARK
MAIN ROAD, YAPTON
WEST SUSSEX BN18 0EZ
01243 920866
maxtanner@hotmail.co.uk

Lancing Double Glazing
LDG House
1-3 Sompting Road
Lancing BN15 9HW

Convert Existing Offices and Showroom to form 1no Studio Flat and 1no 3 Bedroom House

SITE PLAN

DATE	SEPT 2015
SCALE	1:100
DRG No	998 - 2 B