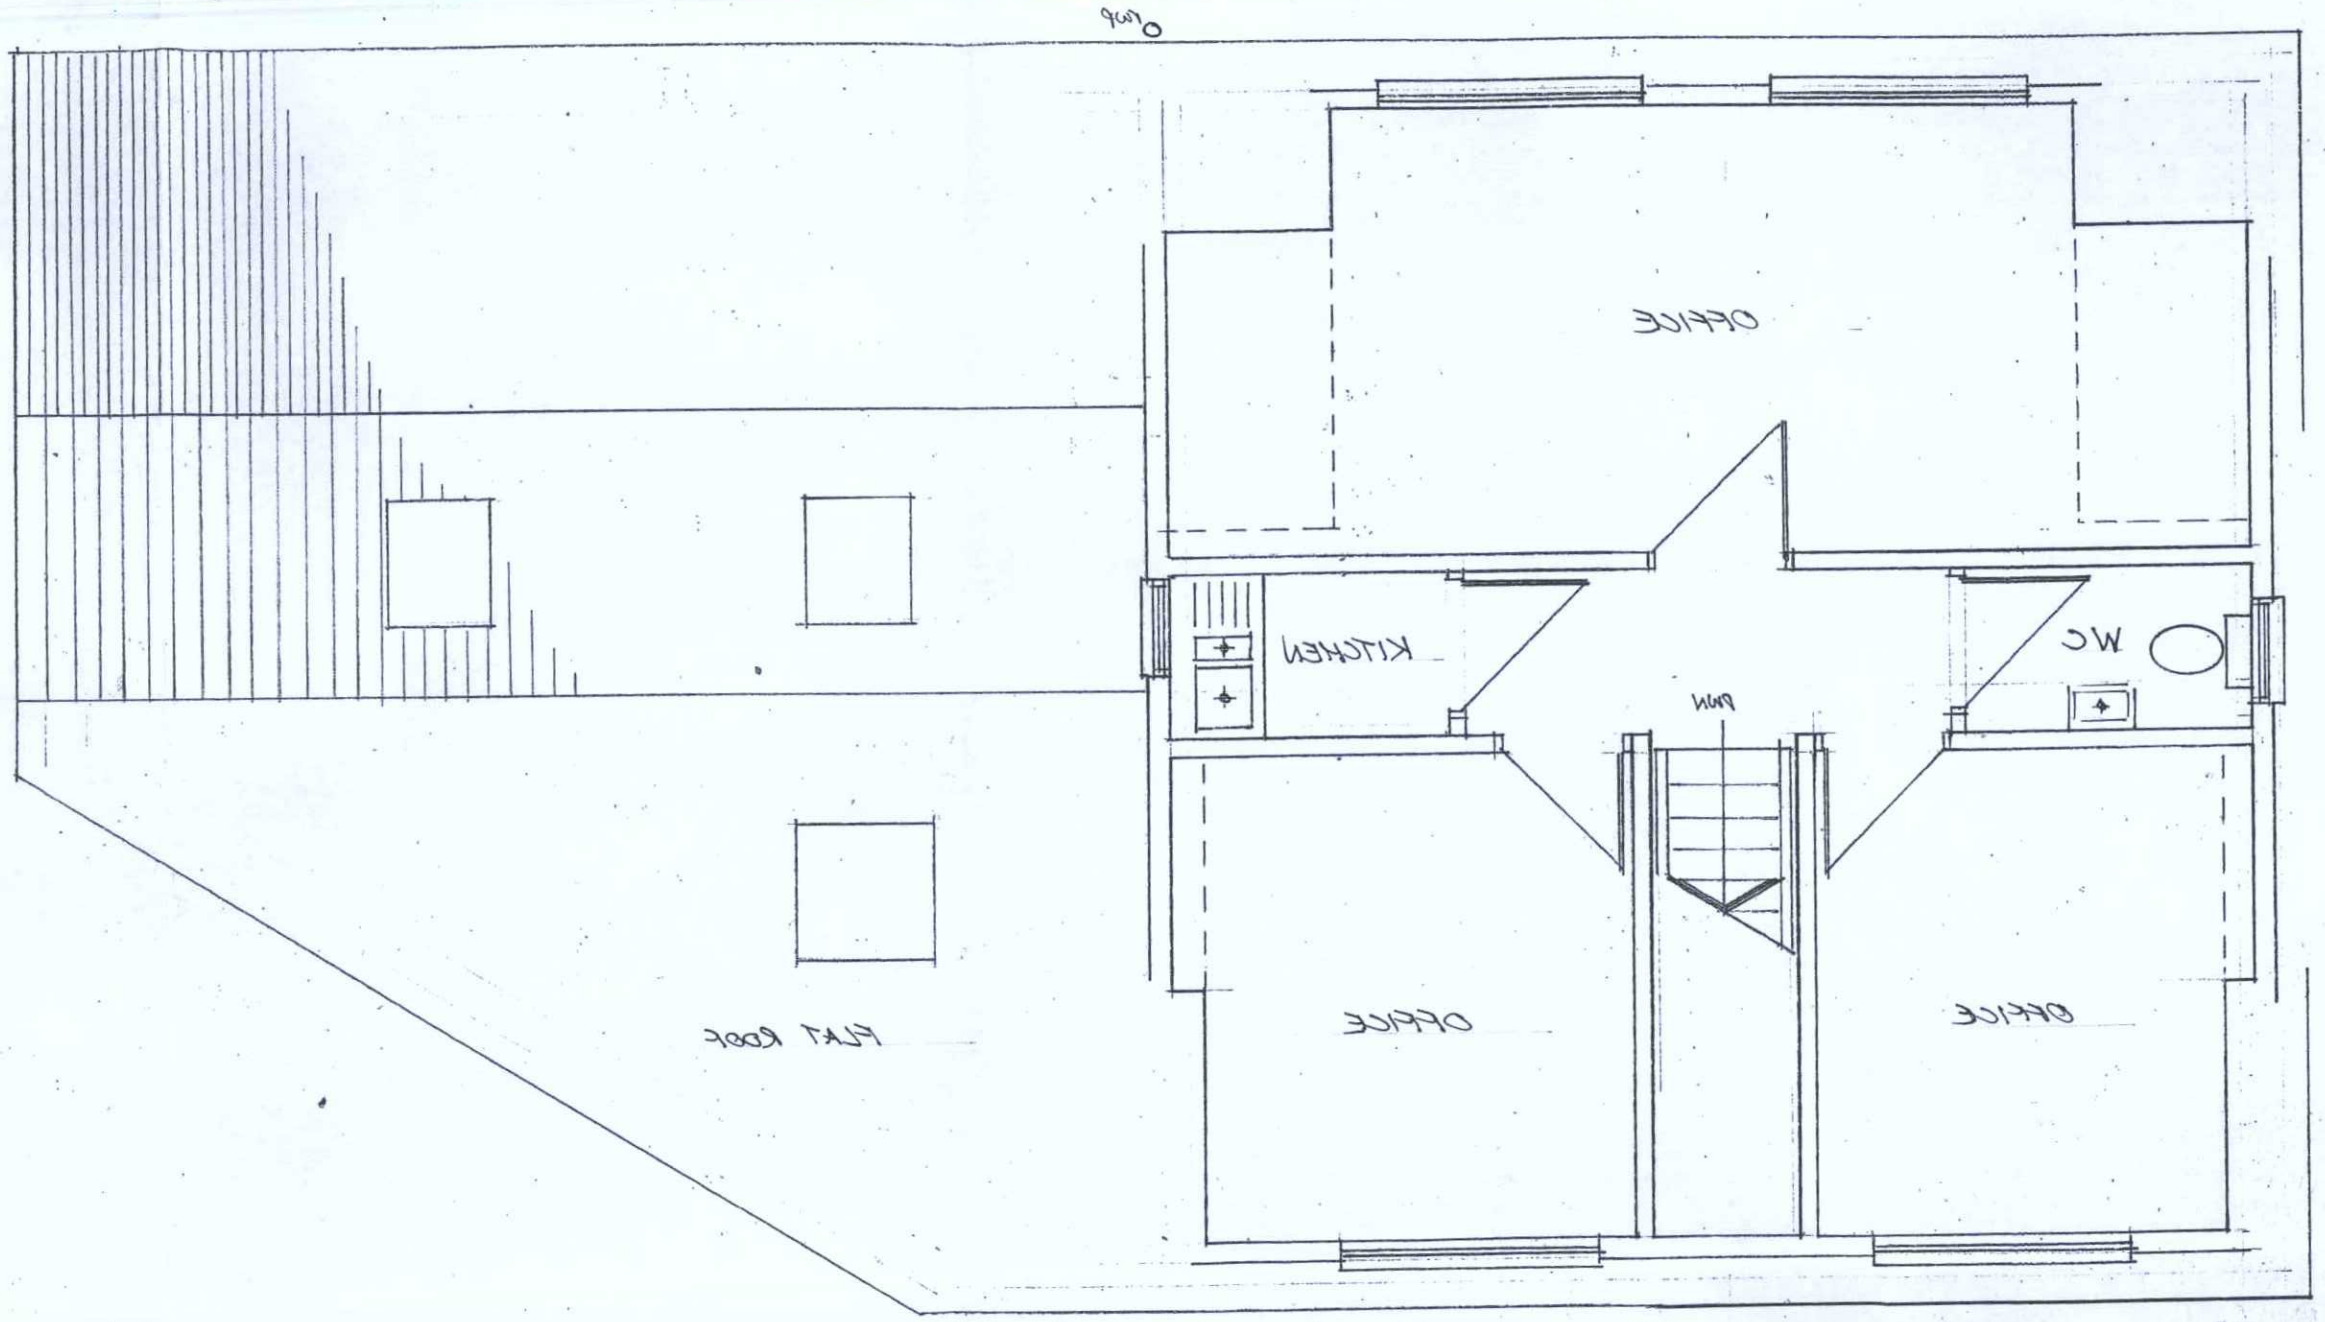

FIRST FLOOR PLAN AS EXISTING

ADUR & WORTHING
PLANNING SERVICES

PLAN	AWDM/ 1858/15
DATE VALID	Rec: 11/4/16

AMENDED

A	RE-TITLED 7/4/2016

REVISIONS

M.J.J. TANNER
30 WOODLANDS PARK
MAIN ROAD, YAPTON
WEST SUSSEX BN18 0EZ
01243 920866
maxtanner@hotmail.co.uk

Lancing Double Glazing
LDG House
1-3 Sompting Road
Lancing BN15 9HW

Convert Existing Offices and Showroom to form 1no Studio Flat and 1no 3 Bedroom House

1st FLOOR PLAN AS EXISTING

DATE	SEPT 2015
SCALE	1:50
DRG No	998 - 4 A