


Existing Boundary Wall
Typical Elevation from Chartwell Road
(1:100)

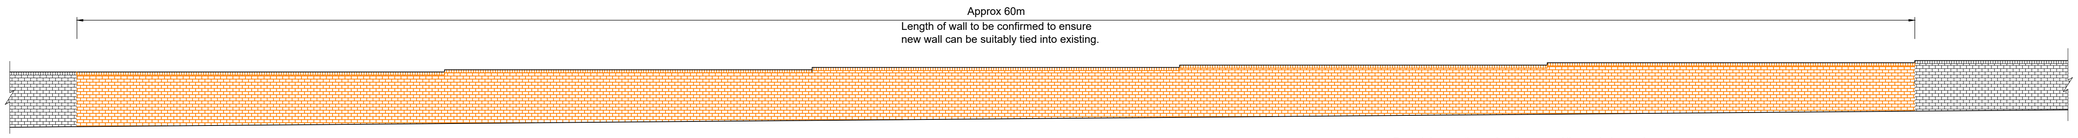


Approx. 60m length of existing 215mm solid brickwork wall to be lowered to foundation level, and re-built as per proposed section with stepped rowlock coping detail to match existing using retained bricks.


Remaining sections of wall to be re-pointed, cracks appropriately repaired and stitched, spalled and broken bricks replaced.

All re-pointing and mortar joints to be formed with class ii) mortar - 1 part OPC, $\frac{1}{2}$ part lime, 4 $\frac{1}{2}$ parts sand type S to BS 1200.


Proposed Boundary Wall
Typical Elevation from Chartwell Road
(1:100)

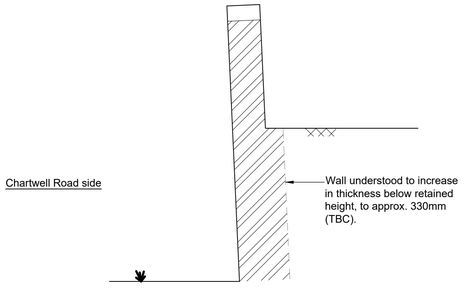


Existing Boundary Wall
Typical Section
(1:20)

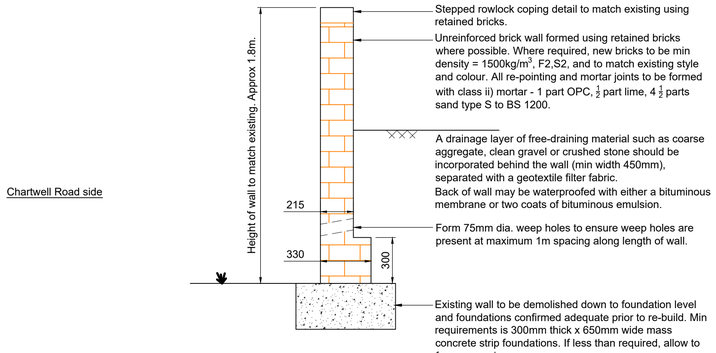

Proposed Boundary Wall
Typical Section
(1:20)

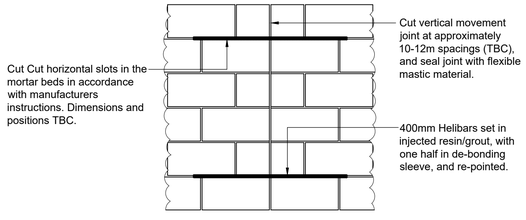

Installation of Helifix Movement Joints
(1:10)

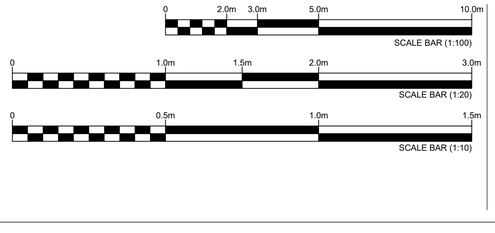

Revision:	Date:	Description:
A	17.07.2023	Details for wall rebuild

PHILIP GOACHER ASSOCIATES
Consulting Civil and Structural Engineers
Park House • 122A Newland Road • Worthing • West Sussex • BN11 1LB
TEL: 01903 217723 • EMAIL: mail@pgoacher.co.uk
www.pgoacher.co.uk

Scale(s): @A1 | Date: July'23
Engineer: SG | Checked: --

Moveglade Ltd c/o B Walker
Land at Chartwell Road
Lancing Business Park

Project No: 22472 | Drawing No: 002 | Revision: A