


ALL NEW MATERIALS TO BE CAREFULLY SELECTED TO MATCH EXISTING.

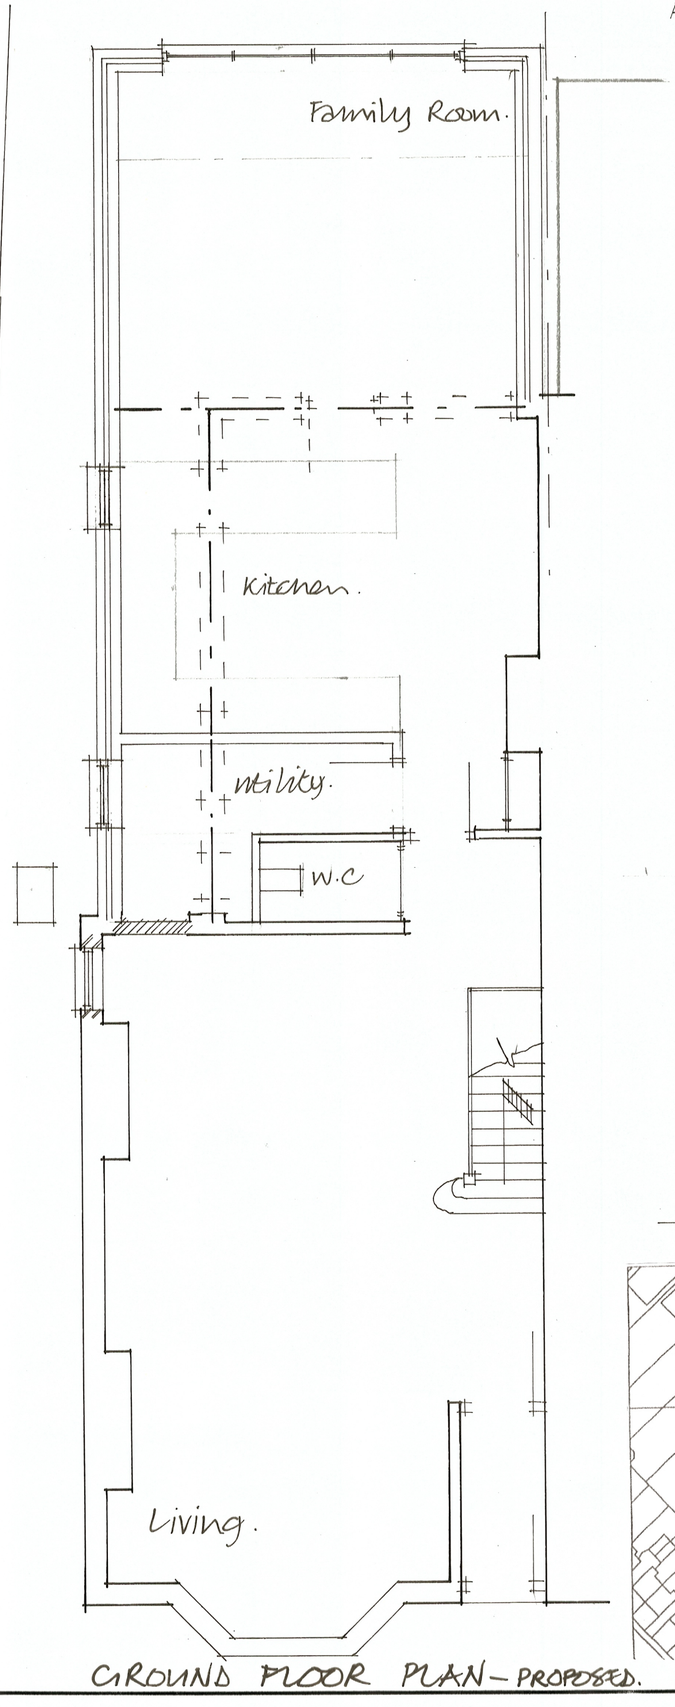


GROUND FLOOR PLAN – PROPOSED.

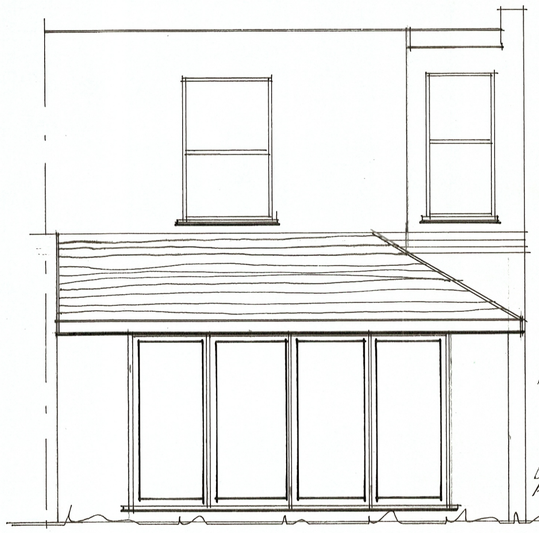


REAR ELEVATION – PROPOSED. – EAST.

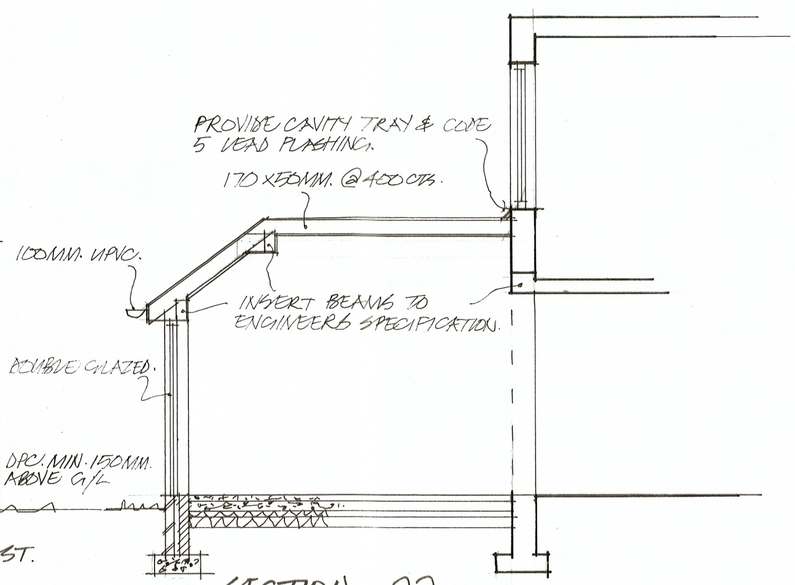

SECTION – AA.

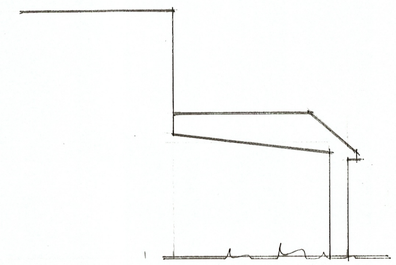


SIDE ELEVATION PROPOSED – SOUTH

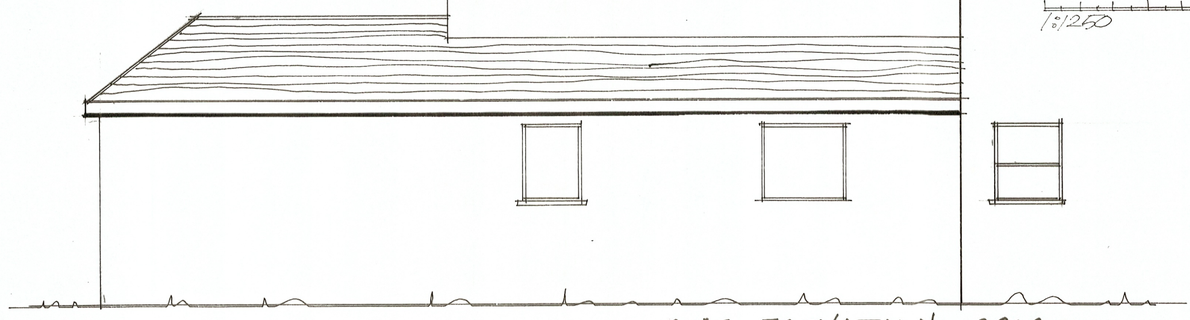


SIDE ELEVATION – PROPOSED. – NORTH.



1:1250

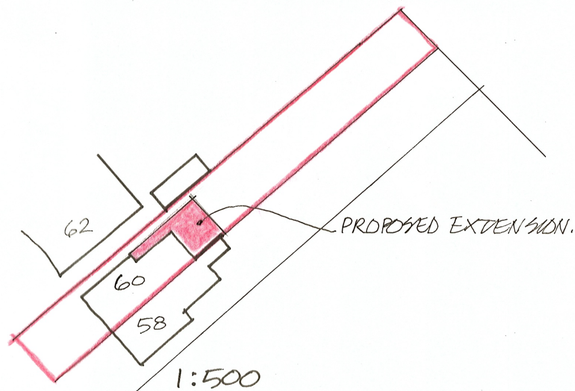

1:500

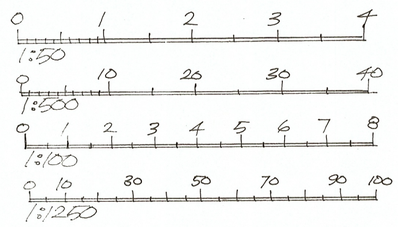

Notes:

All Dimensions must be checked on site and not scaled from this drawing

Contractor and client are reminded of their obligation under the Party Wall Act. If in doubt ask. Contractor is to confirm all below ground drain run direction and invert levels.

	Date	Revisions
A		

copyright

TIM CORDING
Architectural and Planning Services
3 Whitethorn Drive,
Brighton BN1 5LH
Tel: 07766647320
E: tim_cording@hotmail.co.uk

Client
MR & MRS. GIBBS.

Job Title
GROUND FLOOR EXTENSION.

Drawing Title
60 CROSS ROAD.
SOUTHWICK.
W-SUSSEX.

Scale 1:50

Date FEB. 2023 | Drawn by

Drg.No. | Rev

Paper Size A2