
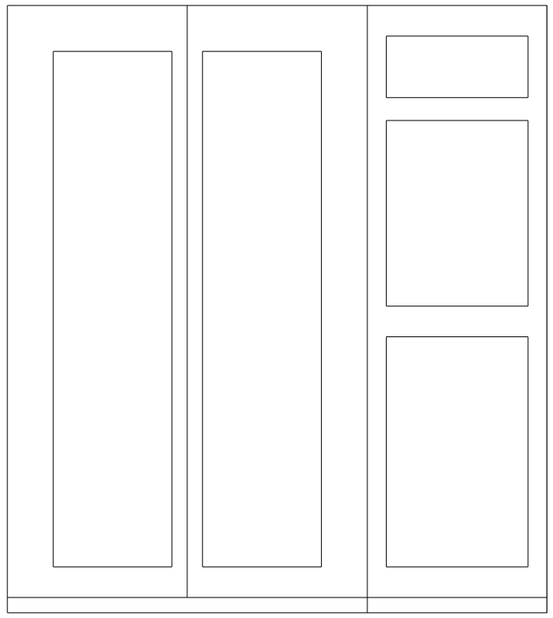


Existing Doors and Window

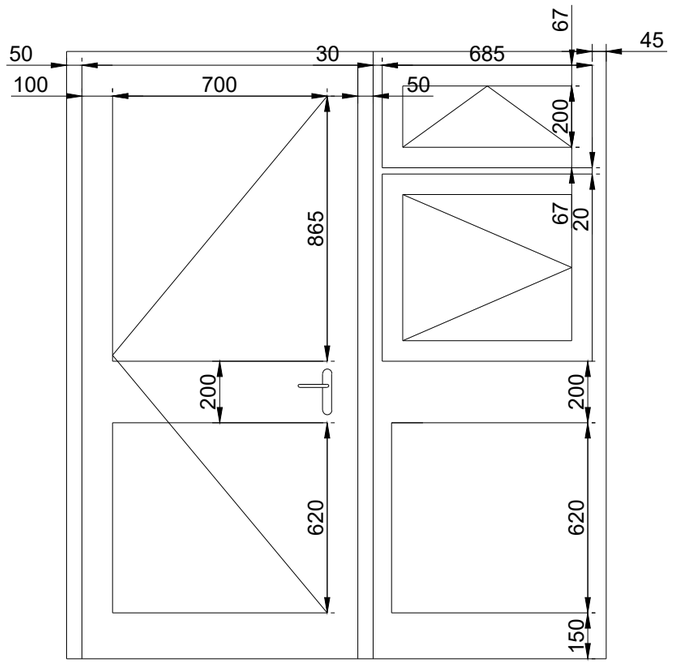

Proposed Door and Windows

Scale 1:20
Scale in Millimetres
0 100 200 300 400 500 750 1000

© Crown Copyright and database right (2022). Ordnance Survey 1000024321 & 100018824

Notes:

1. Do not scale from this drawing, except for Planning.
2. All dimensions are in millimetres / metres unless stated otherwise.

Rev	Description	By	Date
.	.	.	.

AMENDMENTS

Drawing Status:

FOR INFORMATION

ADUR & WORTHING COUNCILS
Adur & Worthing HIA
Portland House, Richmond Rd.
WORTHING BN11 1HS
www.adur-worthing.gov.uk
home.improvement@adur-worthing.gov.uk

Property Title:

15 Surrey St. Worthing
BN11 3BY

Drawing Title:

Window Dimensions

Scale @ A3:	Date:	
1:20	**24/07/2023**	
UPRN:	Drawn By:	Checked By:
N/A	**MSP**	**N/A**
Drawing No:		Rev:
009/SUR/003/R1		**-**