


0 1:50 2500mm

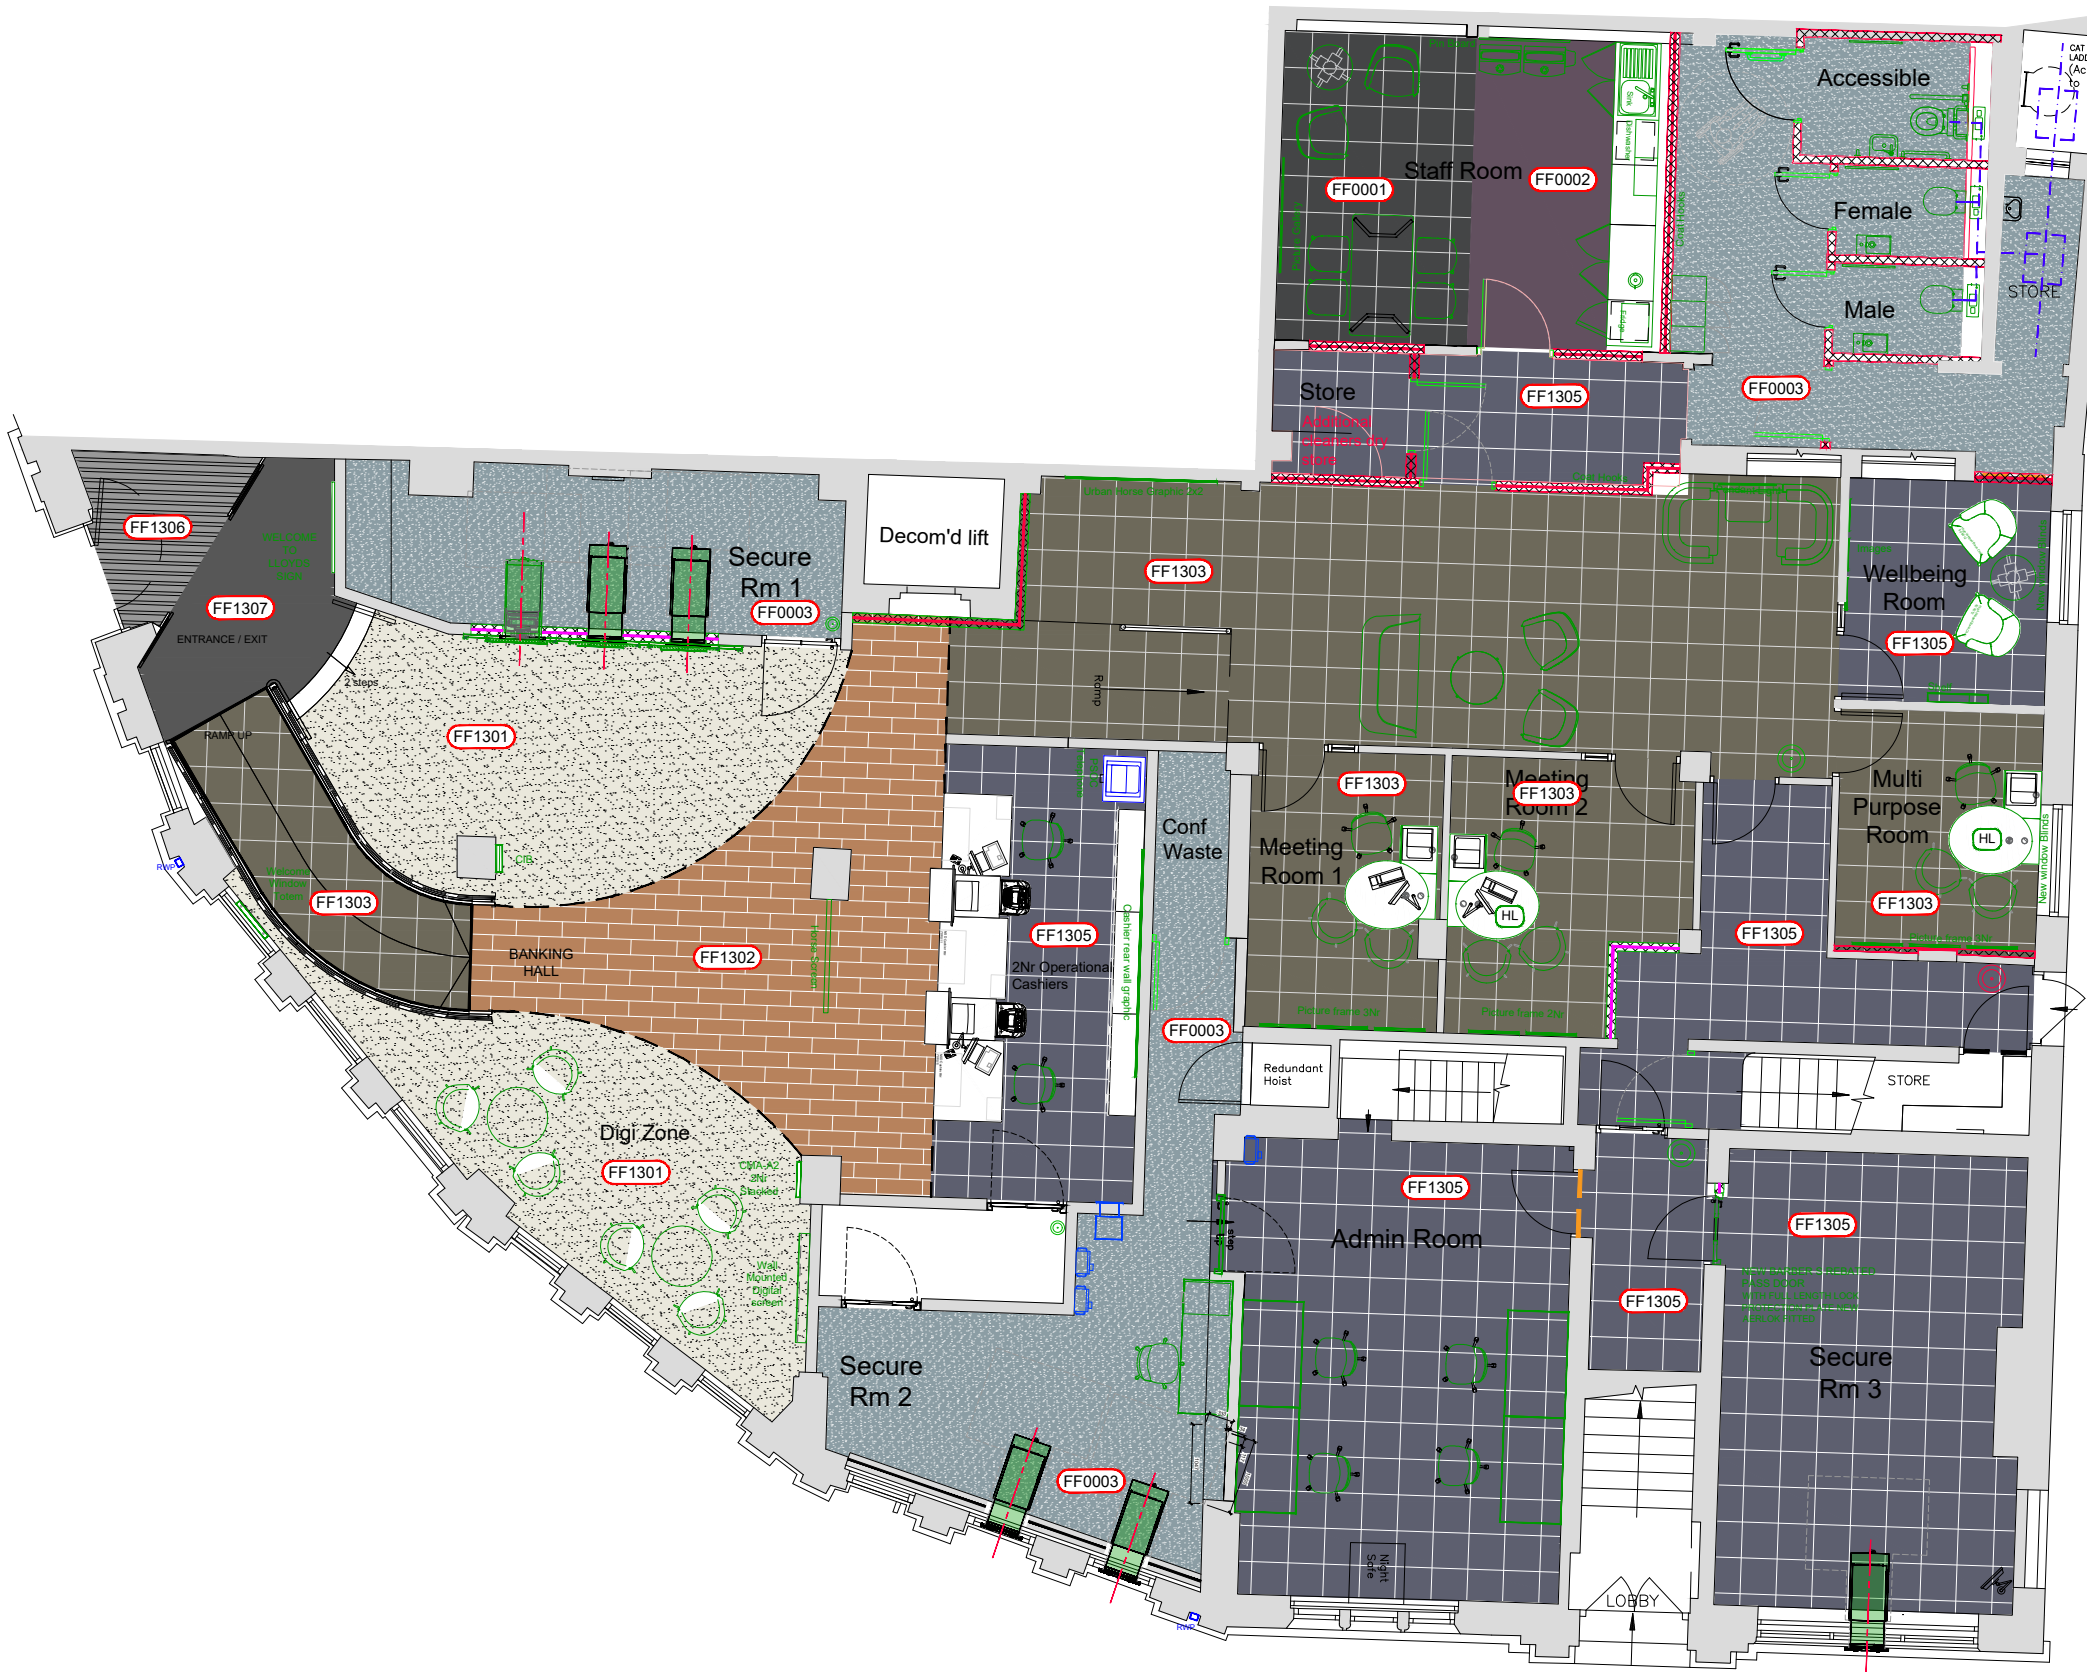

LLOYDS FLOORING LEGEND

ENTRANCE MATTING

Primary Entrance Matting
Forbo Nuway Tuftguard, Closed
Black anodised scraper bars, Double
wipers in charcoal. 12mm or 17mm to
fit matwell
FF1306

Secondary Entrance Matting
Forbo Coral Classic - Bronzestone
Ref 4756. 9mm Thick. 2% LRV
FF1307

VINYL FLOORING

**Front of House, Digi Zone, Triage
Zone Assisted Service**
Forbo Sarlon
90401T4315 Grey mini Terrazzo
Roll 25m Long, 2m Wide.
2.6mm Thick, 56% LRV
FF1301

Knowledge Bar Lounge
Forbo Allura Flex - 60300FL1 -
Central Oak - Plank, 1500mm Long x
280mm Wide. 5mm Thick. 21% LRV
FF1302

CARPETS

**Active Waiting area, Video
Banking, Knowledge Zone, Meeting
room 1 & 2, Meeting Booths**
Forbo Tessera Infused
4508 Whimsy Wood. Tile, 500m x
500m. 6.7mm Thick. 21% LRV
FF1303

Behind Counter
Forbo Tessera Infused
Ref: 4503 Enduring Storm
Tile, 500mm x 500mm.
6.7mm Thick. 8% LRV
FF1305

TRANSITION STRIPS

Between entrance matting and
vinyl flooring. Gradus ETR302UFO
To form matt well around primary
entrance matting. Gradus UMFA18

LLOYDS MANIFESTATION LEGEND

NEW MANIFESTATION - SHOPFRONT
Dulux 50BG 38/011 or RAL 9006
Finish to window and Door Frames

NEW MANIFESTATION - STALL RISER
Black

NEW MANIFESTATION - RENDERED WALLS
Dulux 51YY 83/060 or RAL 9010

NEW MANIFESTATION - SHOPFRONT
Green Vinyl/Paint to internal face of Glazing
Colour to match Pantone 3308c

NEW MANIFESTATION - SHOPFRONT
PRE 2025 - Green Vinyl/Paint to internal face of
Glazing
Vinyl - Westgate solar films ref WSC 16-8349
Paint finish - PMS 627

**NEW MANIFESTATION - MEETING ROOM
DOORS & SCREENS**
3M 7725-314 Dusted Crystal
Full height vinyl applied to glazing internally.

BoH FLOORING LEGEND

**Admin, Wellbeing room, stairs
and corridors**
Forbo Tessera Infused
Ref: 4503 Enduring Storm
Tile, 500mm x 500mm.
6.7mm Thick. 8% LRV
FF1305

Staff Room carpet
Forbo Tessera - Inline
870 Molasses
Tile 500mm x 500mm.
6.5mm Thick. 8% LRV
FF0001

VINYL FLOORING

**ATM room, Store, Cleaners
Cupboard, Comms & Toilet
vinyl flooring**
Forbo Sure step original
Granite 172092
FF0003

**Staff Room vinyl around
kitchen Units**
Forbo Eternal Material
Graphite Stucco 10042
FF0002

Deep Clean
Area of existing Carpet / Vinyl
to be retained and deep
cleaned.

TRANSITION STRIPS

Between entrance matting and
vinyl flooring. Gradus
ETR302UFO
To form matt well around
primary entrance matting.
Gradus UMFA18

D	18/05/2026	Listed Building / Planning Permission	LJ/ PW
C	12/03/2026	Stage 4 - Contractors Proposal Submission	CM/ PW
B	01/12/25	Stage 4 - Listed Building Submission	CM/ PW
A	10/11/2025	Initial CP Submission for costing	
REV	DATE	REVISION	INITIALS



LLOYDS BANKING GROUP

ALL DIMENSIONS TO BE VERIFIED PRIOR TO COMMENCING WORK. DRAWING TO
BE READ IN CONJUNCTION WITH PROJECT SPECIFICATIONS.

THIS DRAWING IS THE PROPERTY OF LLOYDS BANKING GROUP AND COPYRIGHT
IS RESERVED BY THEM. THE DRAWING IS ISSUED ON CONDITION THAT IT IS NOT
COPIED OR DISCLOSED BY OR TO ANY UNAUTHORISED PERSONS WITHOUT
PRIOR CONSENT IN WRITING TO LLOYDS BANKING GROUP - GROUP PROPERTY.
ALL MODIFIED DRAWINGS SHOULD BE RETURNED TO LLOYDS BANKING GROUP.

GROUP PROPERTY

BRISTOL - PO Box 112, Canons House, Canons Way, BRISTOL, BS99 7LB
EDINBURGH - Sighthill South, 12 Bankhead Crossway South, EDINBURGH, EH11 4EN
HALIFAX - Trinity Road, HALIFAX, West Yorkshire, HX1 2RG

PROJECT ADDRESS	SCALE
Lloyds	A1 - 1:50
Worthing 41-43 South Street	A3 - 1:100
41-43 South Steet	DATE
WORTHING BN11 3AU	04/11/2025
DRAWING DESCRIPTION	DRAWN BY
Ground Floor	-
Proposed Floor Finishes Plan	REVISION
DRAWING NUMBER	D
50333700-HLN-XX-00-M2-AR04-0601	

STAGE 4 - CONTRACTORS PROPOSALS