
T.P. OFFICE COPY

BOROUGH OF WORTHING
DEPOSITED 13.11.08
TP. REF. No.
WB/ 08/1110/FUL

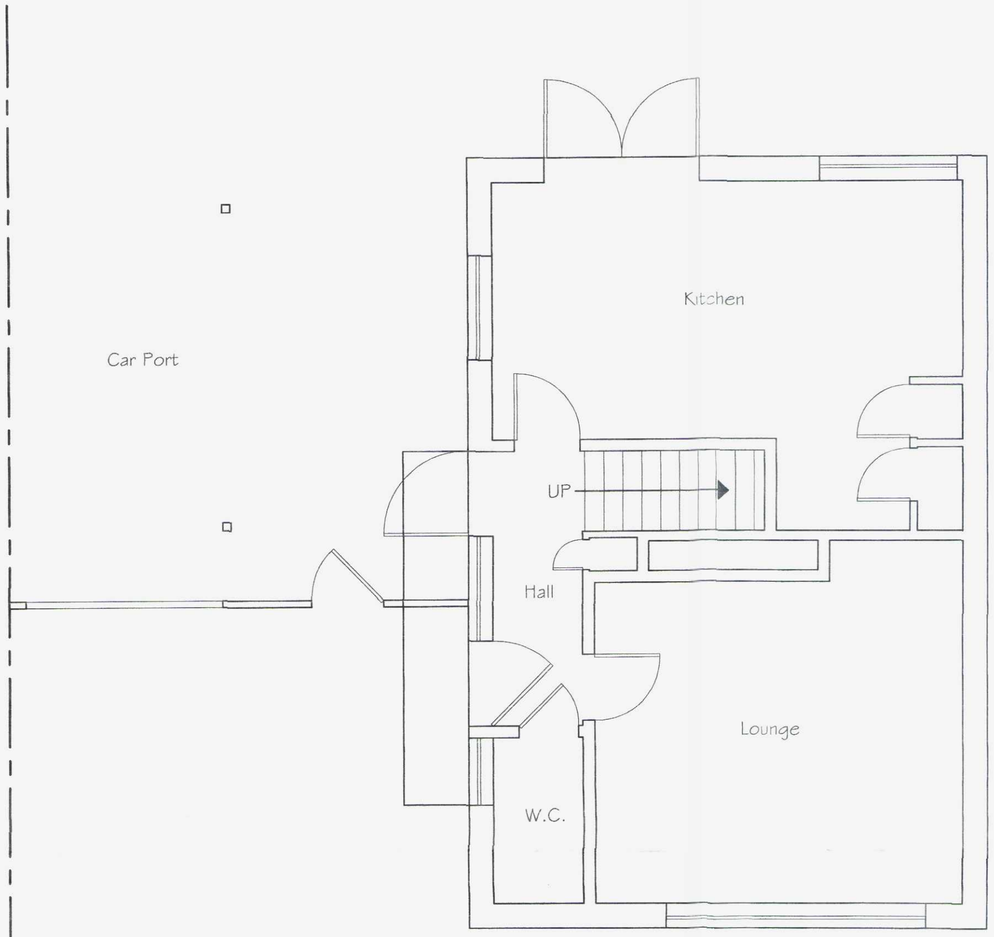

Existing Ground Floor Plan




Existing Rear Elevation



Existing Front Elevation



Existing Side Elevation

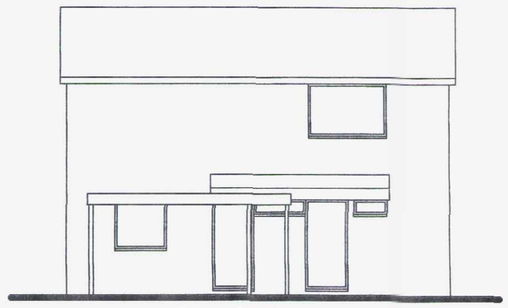

Existing Side Elevation

Tony Rogers
Building Consultants
Address: 40 Dawn Crescent, Upper Beeding, West Sussex, BN44 3WH
Telephone: 01903 815225 Fax: 01903 815225

Rev.	Date:	Revision Description:

Client: MR & MRS SOUTHERDEN

Address: 22 Durrington Lane
Worthing
West Sussex

Project: Existing Floor Plan & Elevations

Scale: 1:50 1:100

Date: NOVEMBER 2008

Drawing No: 08/489/02

Drawn By: AJM

Revision: