
T.P. OFFICE COPY

BOROUGH OF WORTHING
DATE RECEIVED 7.1.09
TP REF No
WB/ 08/1110/FULL

REVISED PLAN


WORTHING BOROUGH COUNCIL
26 JAN 2009
CONSENT GRANTED
SUBJECT TO CONDITIONS

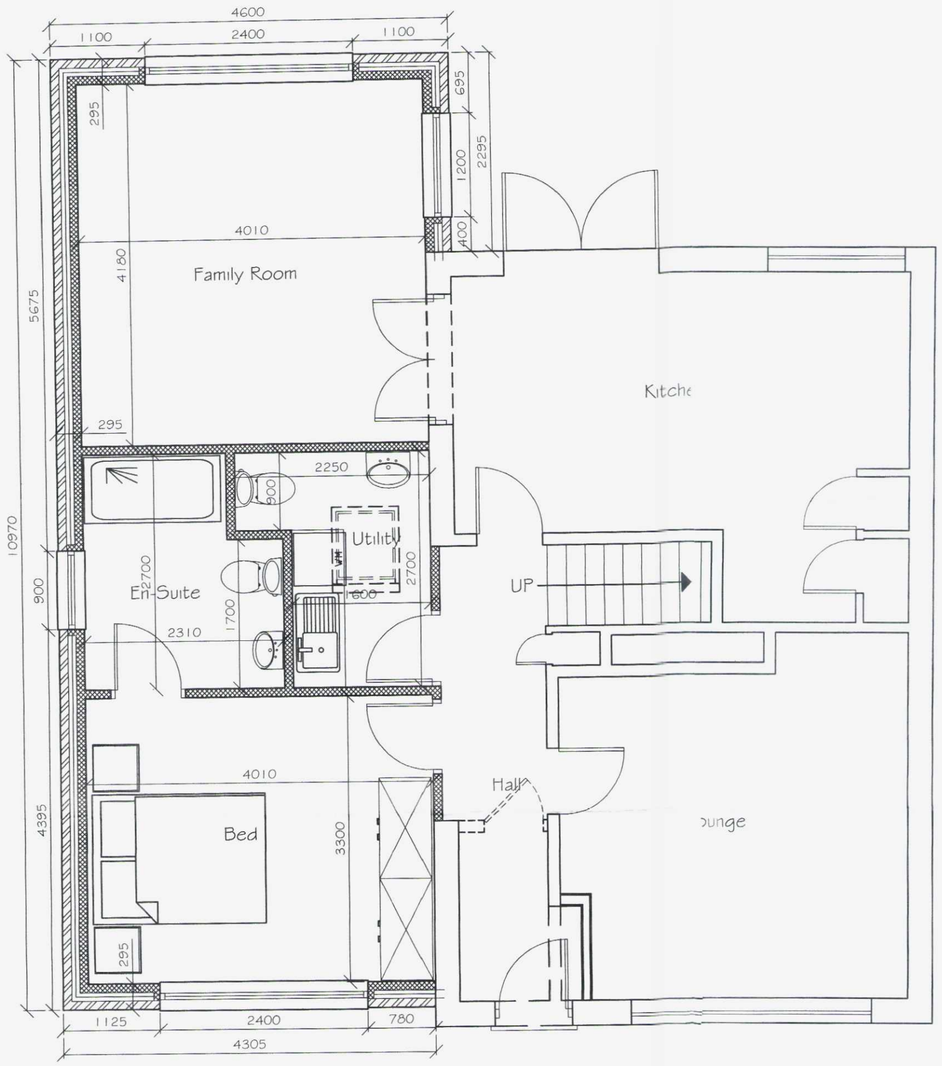


Proposed Ground Floor Plan




Proposed Rear Elevation

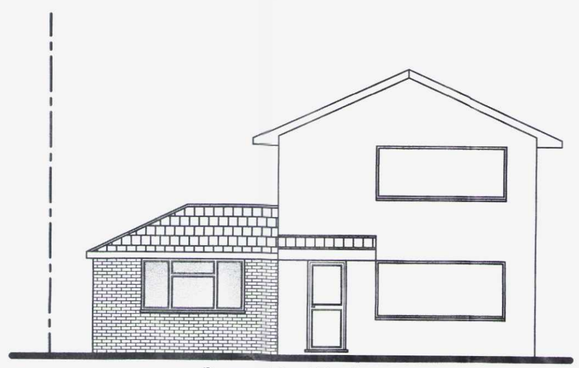

Proposed Front Elevation

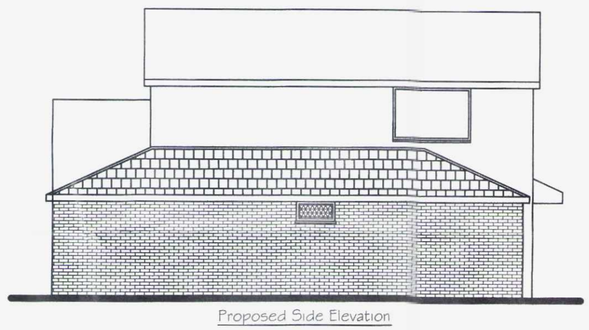

Proposed Side Elevation

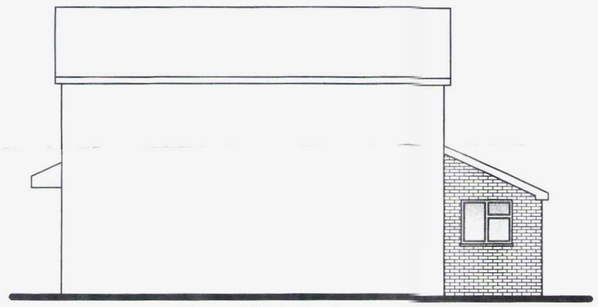

Proposed Side Elevation

Tony Rogers
Building Consultants
Address: 40 Dawn Crescent, Upper Beeding, West Sussex, BN44 3WH
Telephone: 01903 815225 Fax: 01903 815225

Rev.	Date:	Revision Description:

Client: MR & MRS SOUTHERDEN

Address: 22 Durrington Lane
Worthing
West Sussex

Project: Proposed Side Extension

Scale: 1:50 1:100

Date: NOVEMBER 2008

Drawing No: 08/489/01

Drawn By: AJM

Revision: