

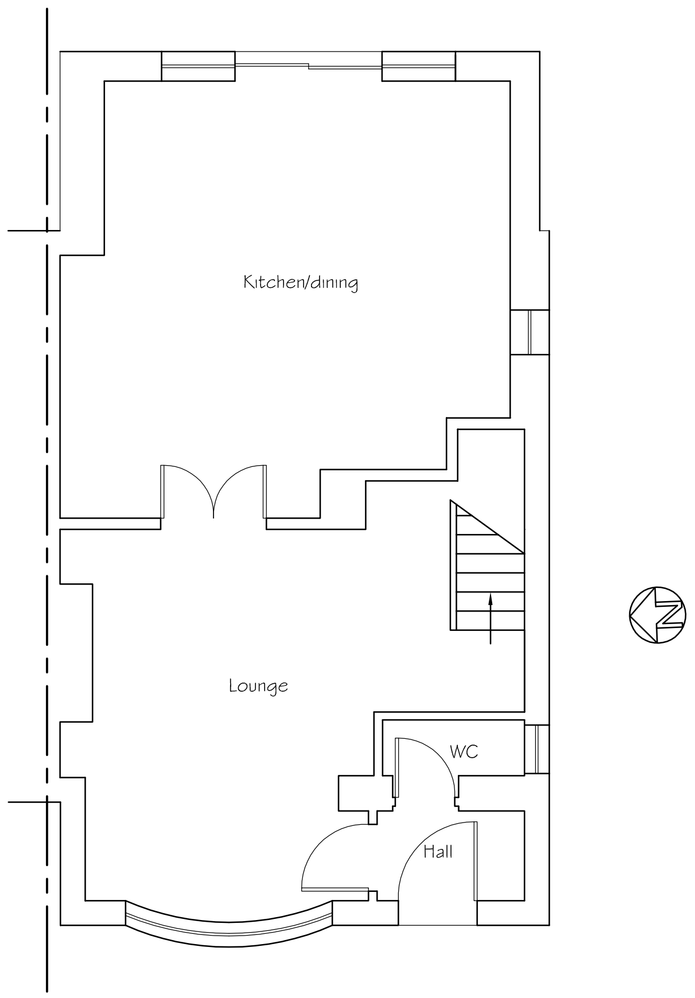



Existing Ground Floor Plan

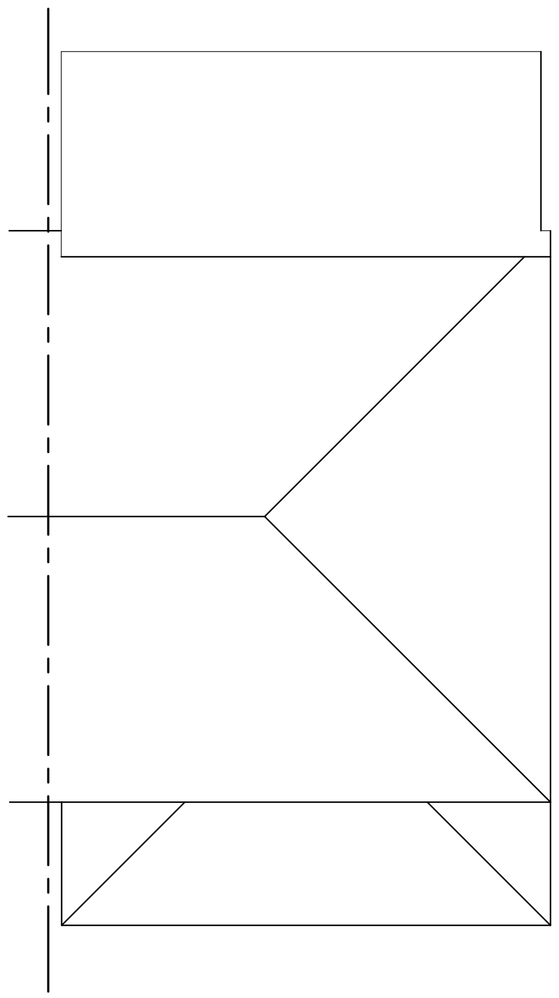

Existing Roof Plan

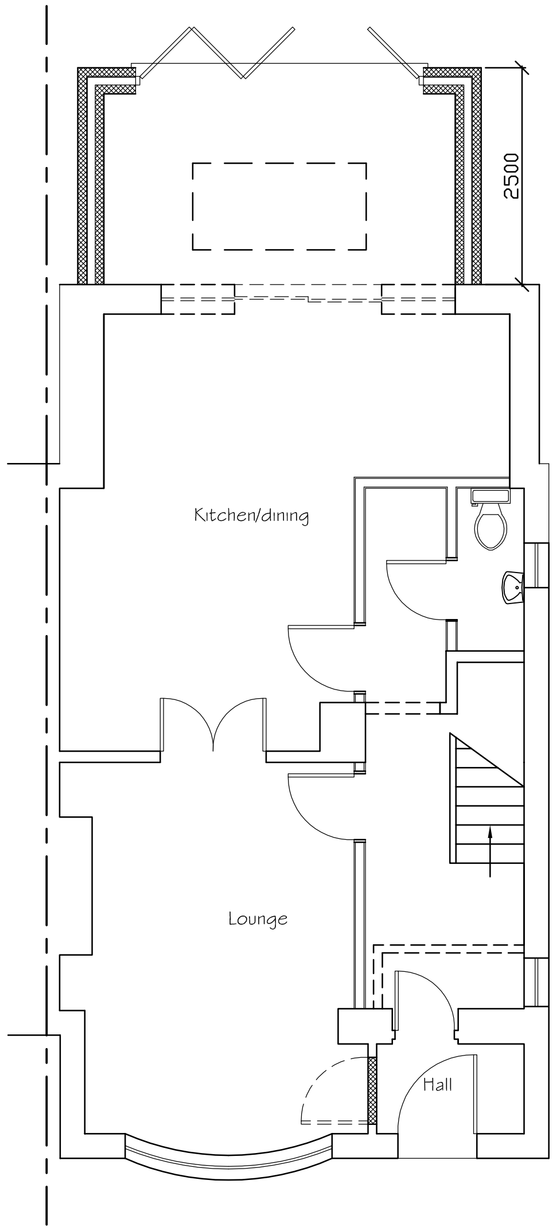


Proposed Ground Floor Plan

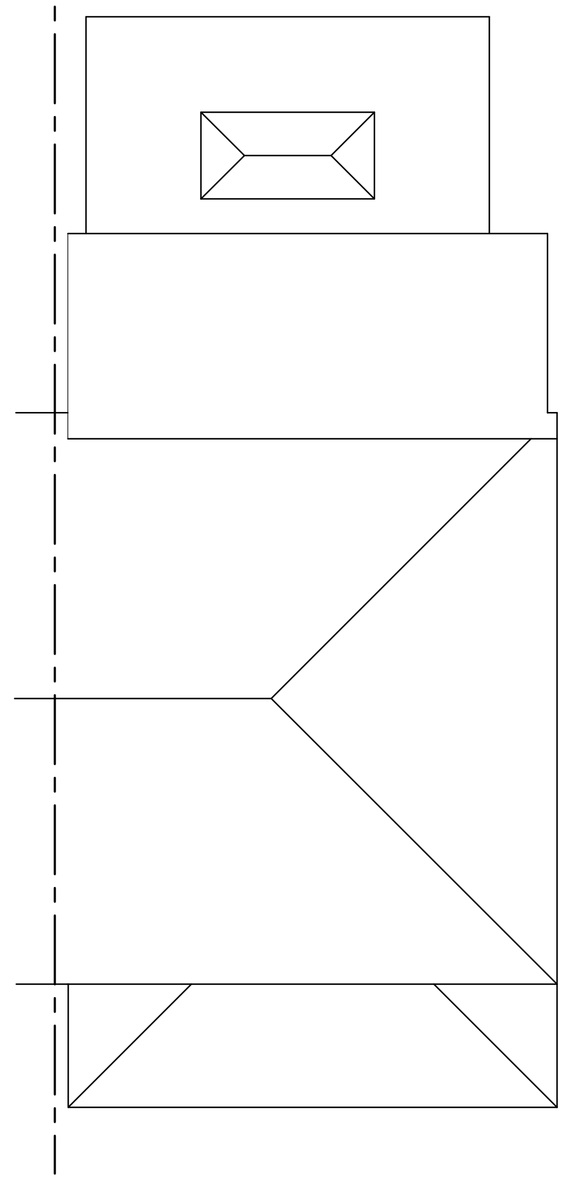


Proposed Roof Plan




SCALE 1:50

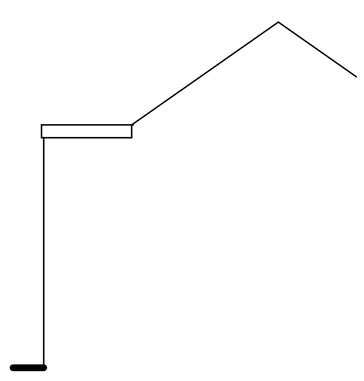


Existing Side (North) Elevation

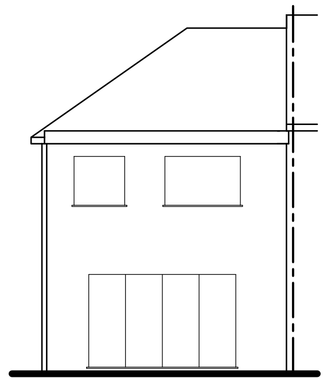


Existing Rear (East) Elevation

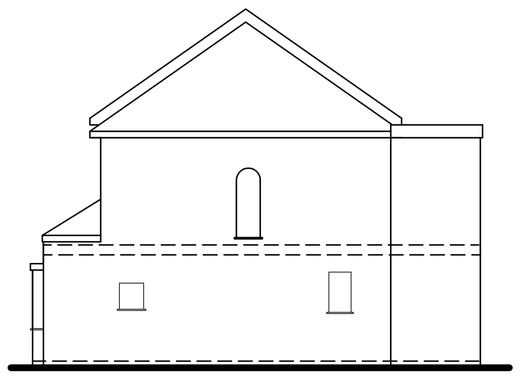


Existing Side (South) Elevation

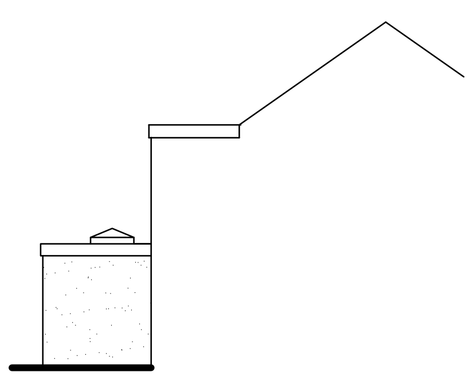


Proposed Side (North) Elevation

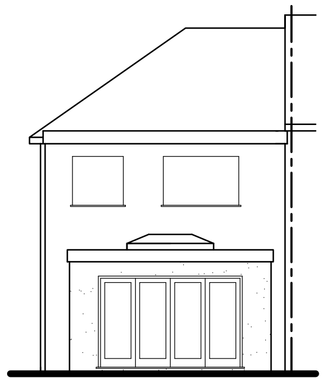

Proposed Rear (East) Elevation

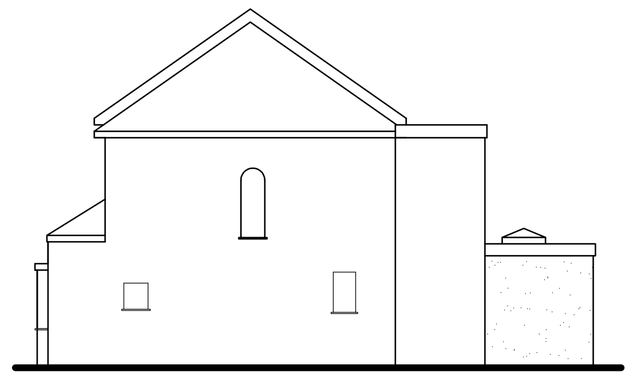

Proposed Side (South) Elevation

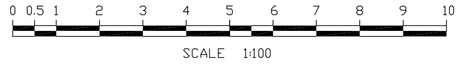

SCALE 1:100

Tony Rogers
Building Consultants
Address: 40 Dawn Crescent, Upper Beeding
West Sussex, BN44 3WH
Telephone: 01903 815225 Fax: 01903 815225

Rev.	Date:	Revision Description:

Client: Mr P Bancroft

Address: 26 Greenways Crescent
Shoreham
West Sussex
BN43 6HS

Project: Proposed single storey rear extension

Scale: 1:50 1:100
Paper Size A1

Date: September 2026

Drawing No: 26/1640/01

Drawn By: AWR

Revision: