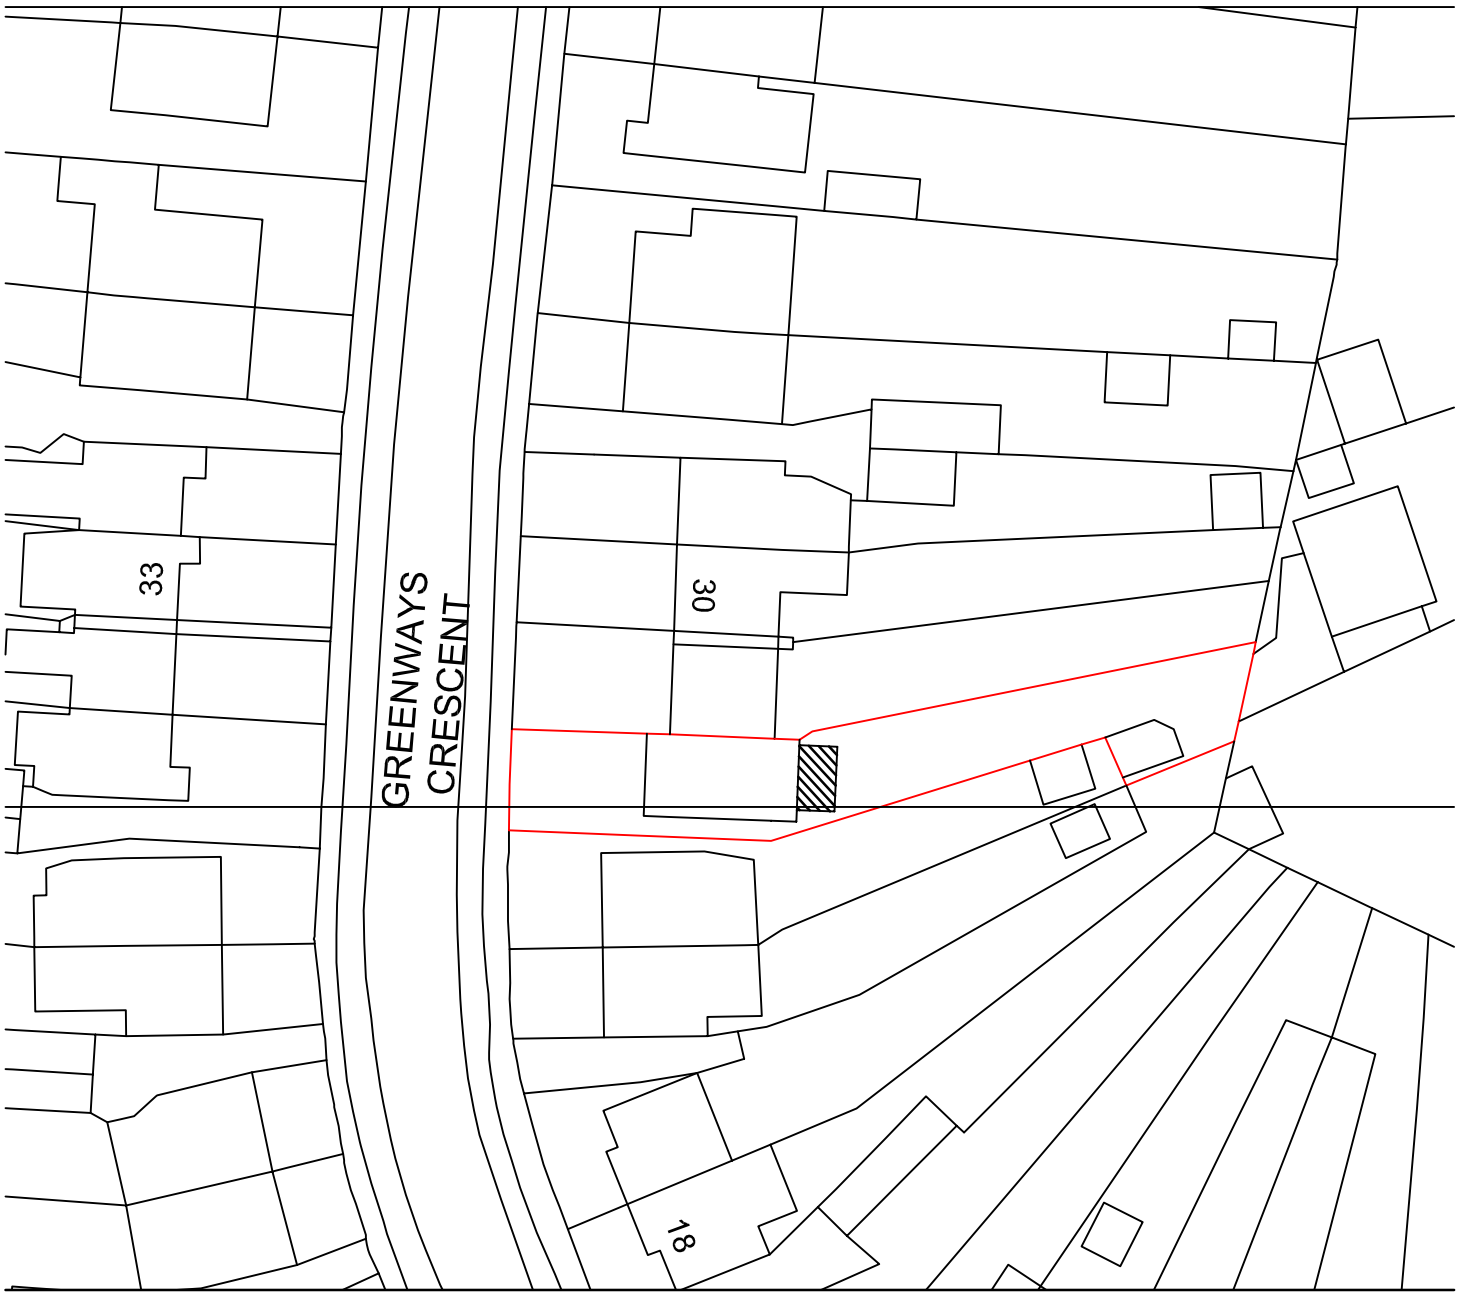


0 20 40 60 80

Metres

N

26 Greenways Crescdent
Shoreham
Block Plan 1:500
A4 Paper