

A PROPOSED 2 X BEDROOM BUNGALOW WITHIN THE GROUNDS OF 39 ABBEY ROAD, SOMPTING, BN15 OAD


May 2024

Drawing no:JB 475/ Planning Application 10A

rev A: 3 car parking spaces illustrated for the existing house

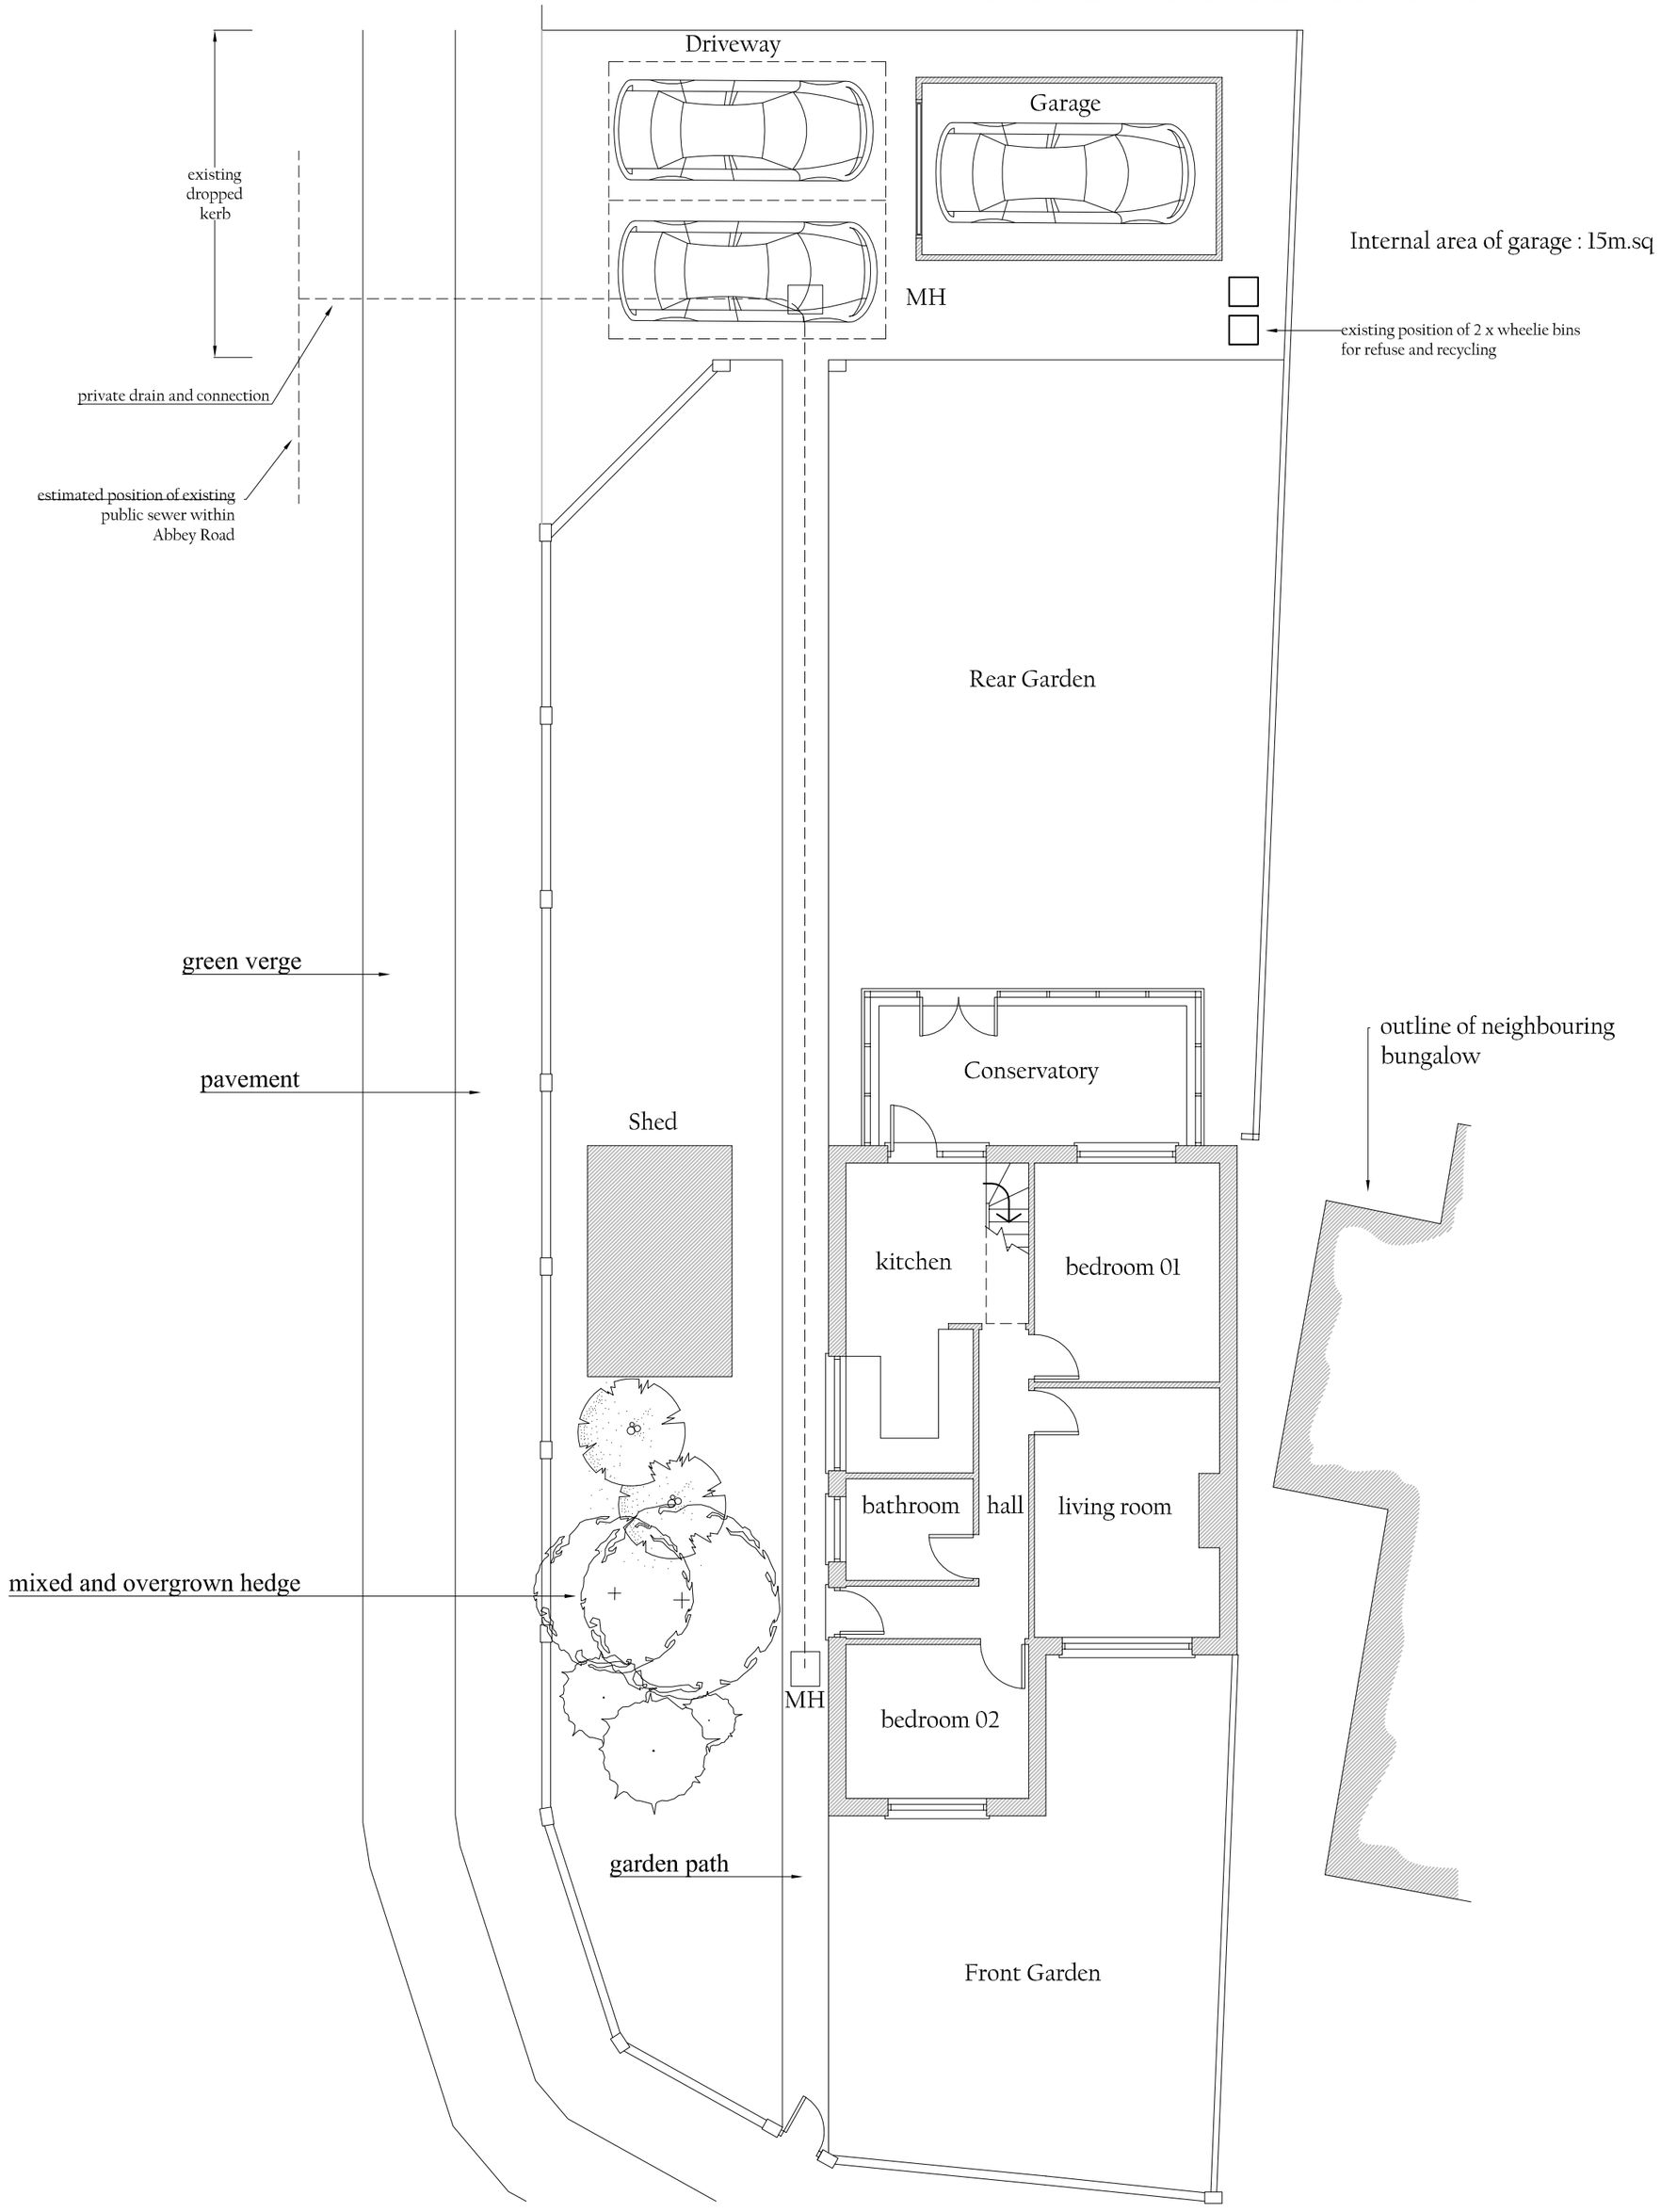

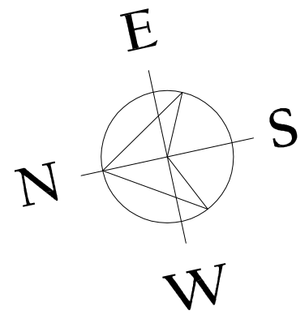


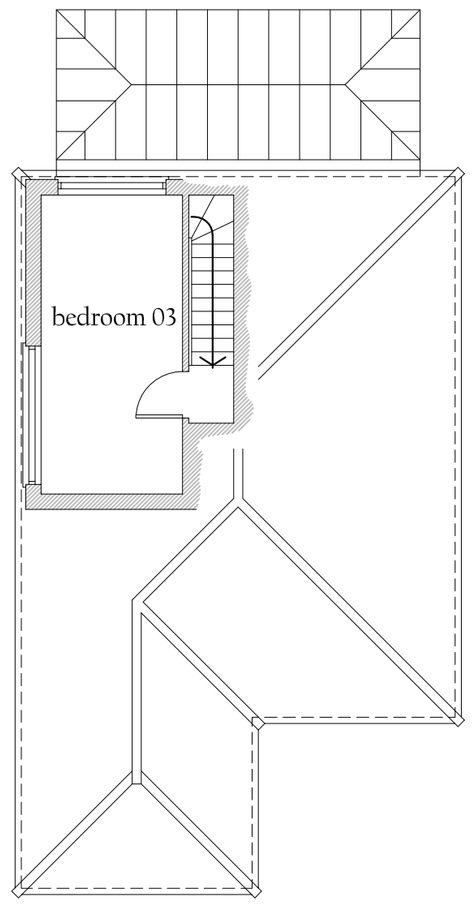

EXISTING FIRST FLOOR PLAN 1:100

Internal area of first floor : 15m.sq

Gross internal area : 91m.sq (not including garage or shed)

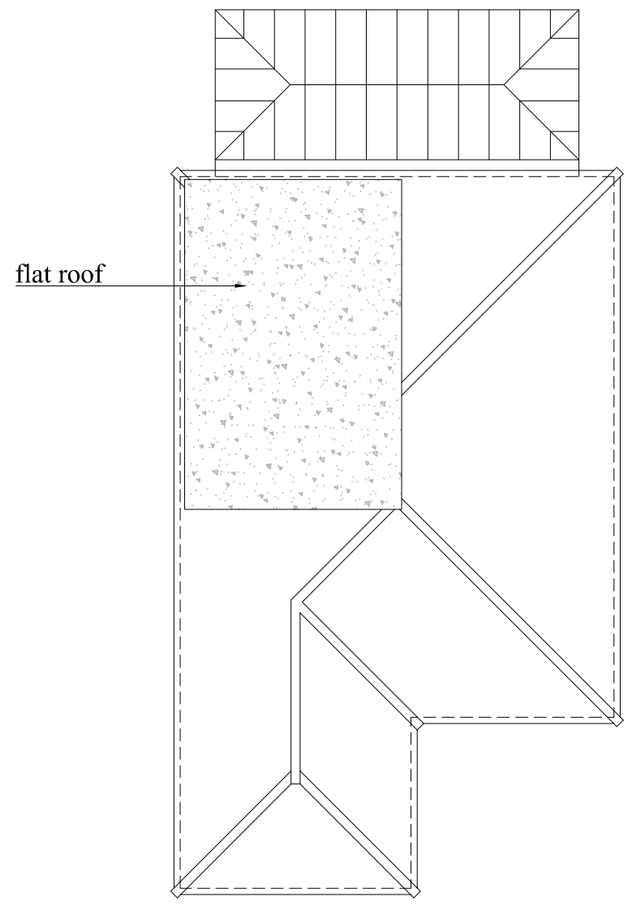

EXISTING ROOF PLAN 1:100

EXISTING GROUND FLOOR AND SITE PLAN 1:100

Internal area of ground floor : 76m.sq

Site Area : 446m.sq

0 1 2 3 4 5

SCALE BAR 1:100

JAMES BRECKELL : ARCHITECT : ARB : RIBA

89 Old Fort Road, Shoreham by Sea, BN43 5HA, Tel 07733 268 297, Email: james@breckell.co.uk