
A PROPOSED 2 X BEDROOM BUNGALOW WITHIN THE GROUNDS OF 39 ABBEY ROAD, SOMPTING, BN15 OAD


May 2024


Drawing no:JB 475/ Planning Application 11B


Revision A (July 2024) position of proposed bungalow moved and floor plan handed

Revision B (July 2024) 3 off-road car parking spaces are proposed

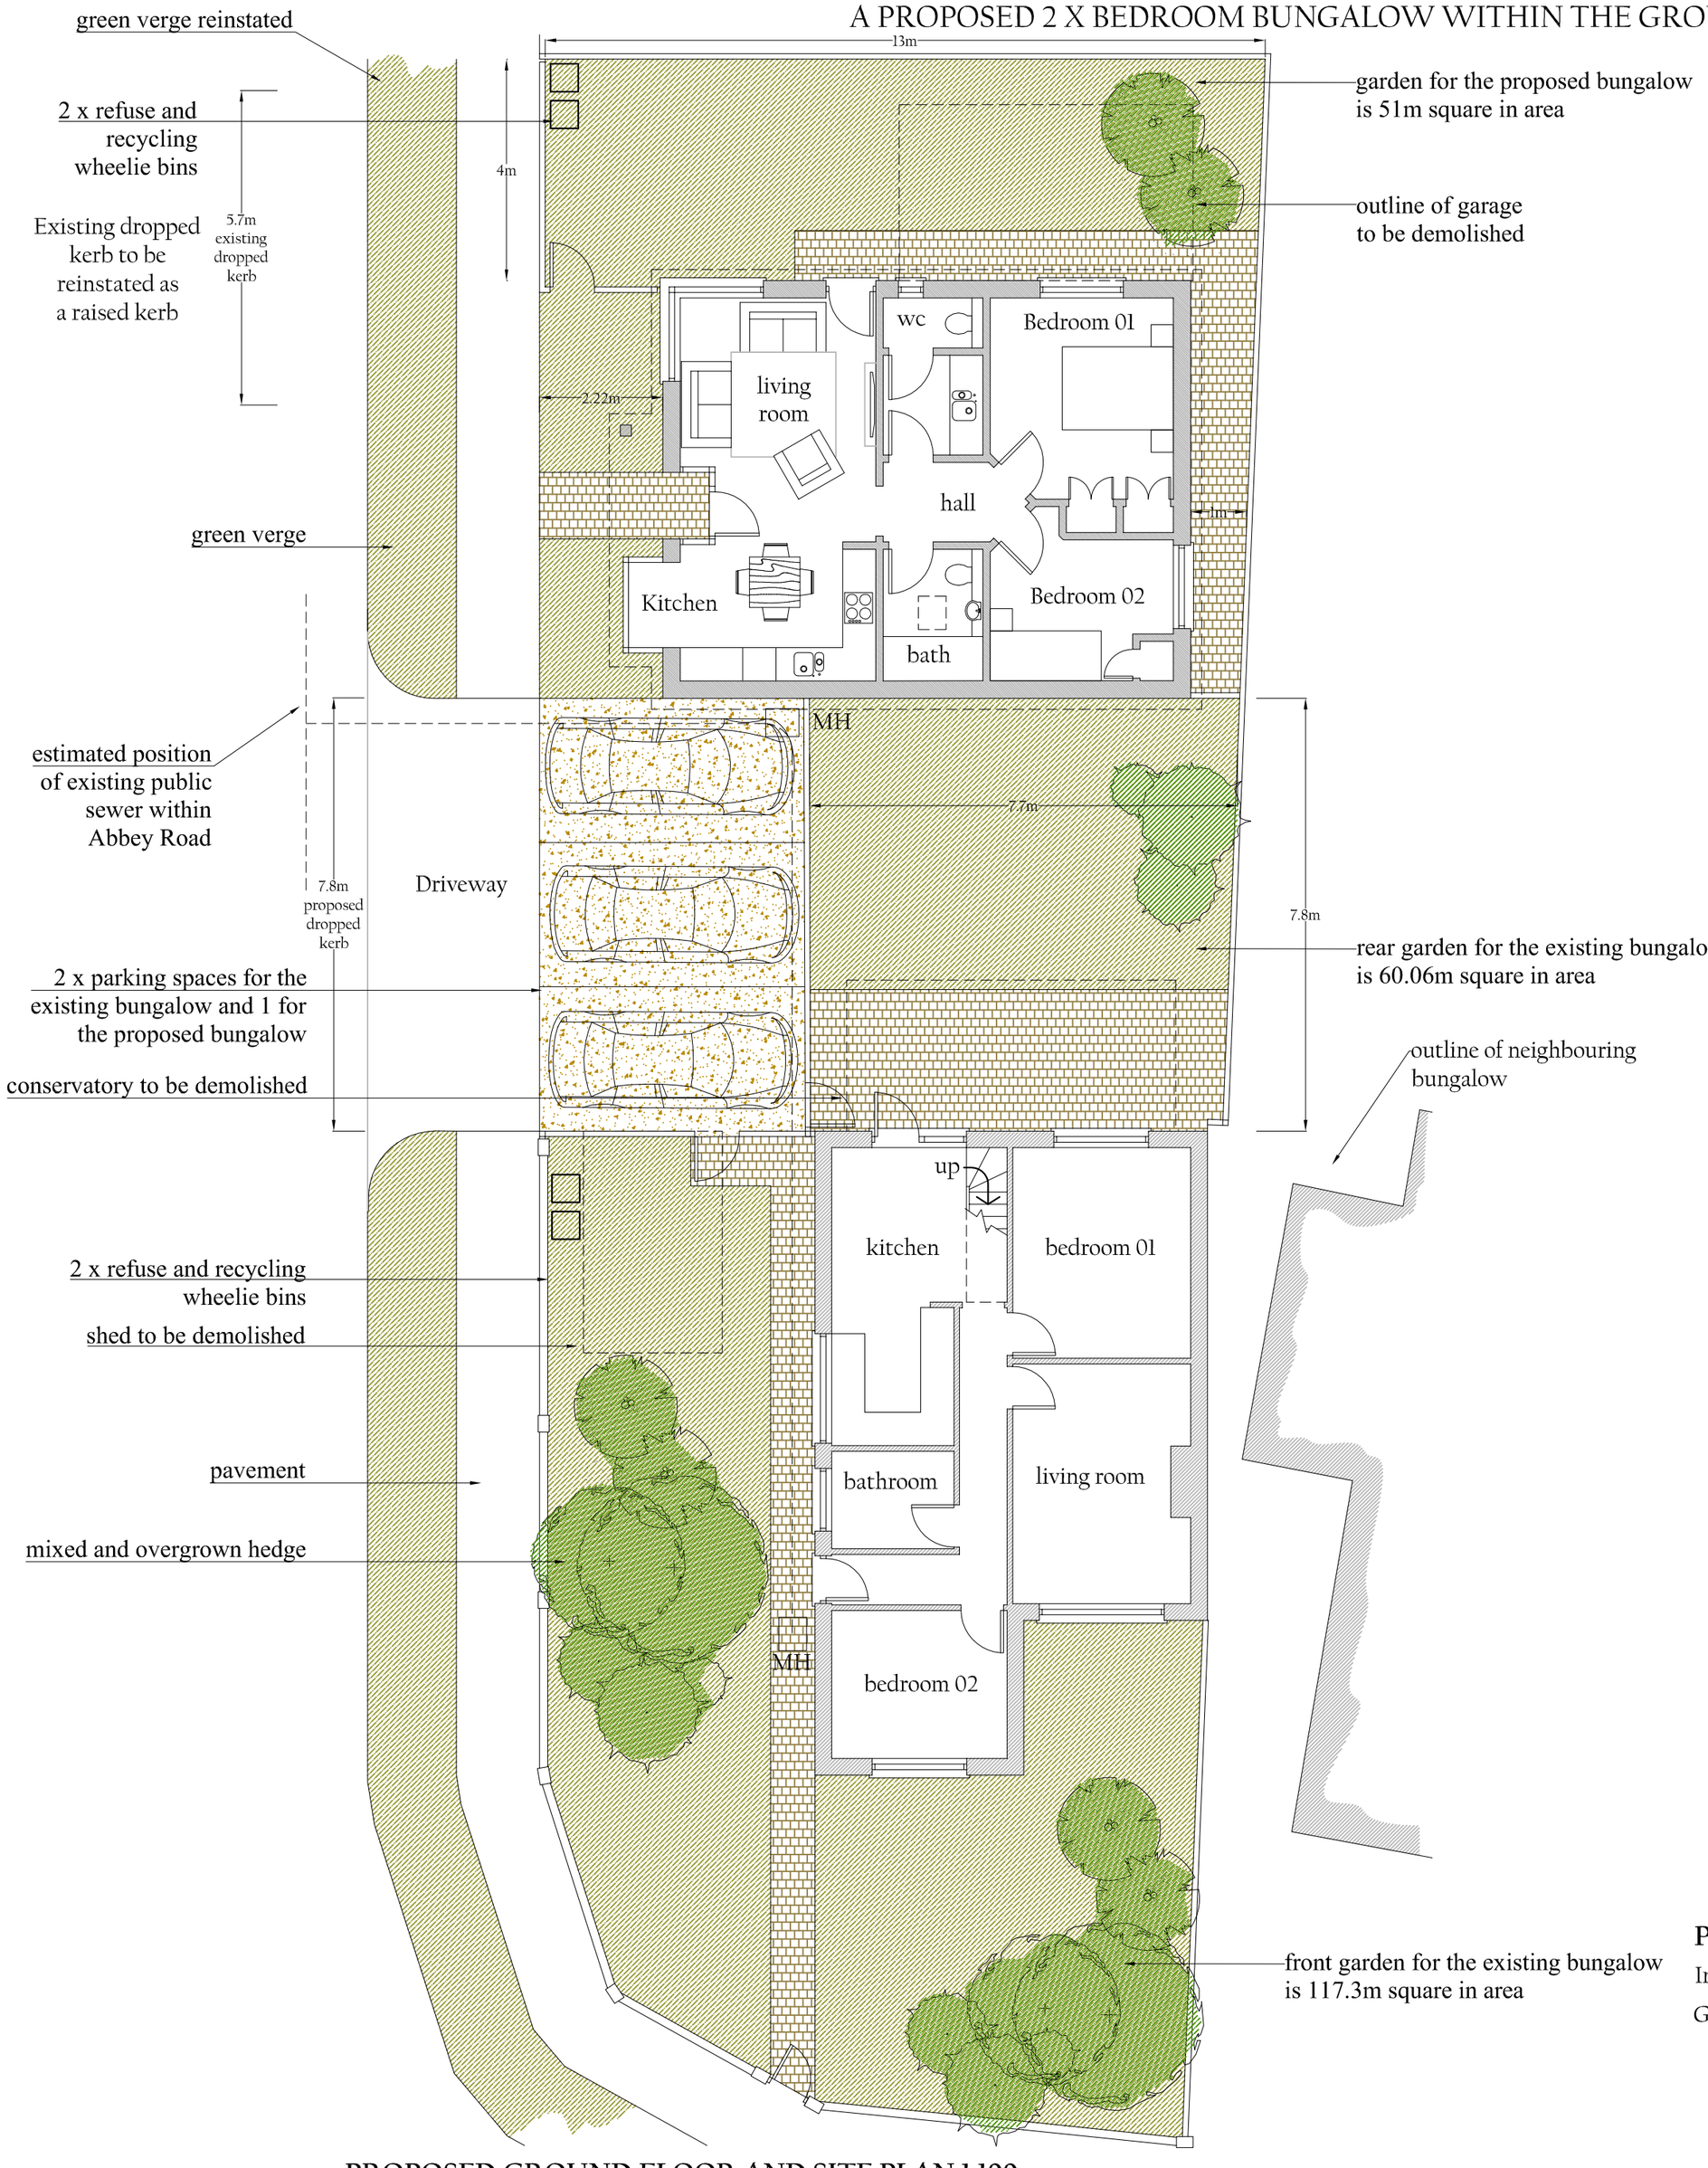

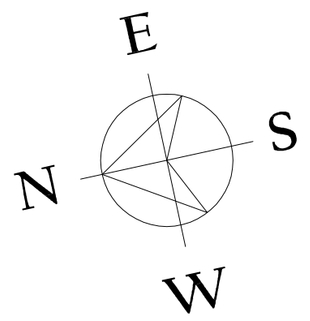

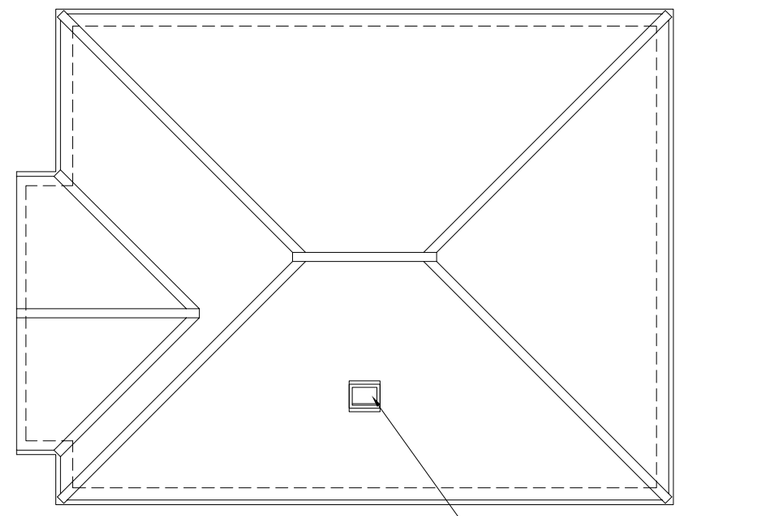


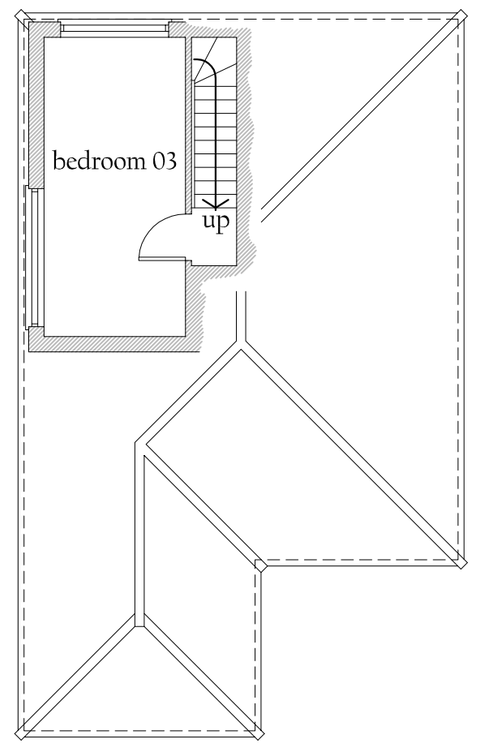

PROPOSED FIRST FLOOR PLAN 1:100

Internal area of 1st floor : 49m.sq

Gross internal area : 111m.sq (not including garage)

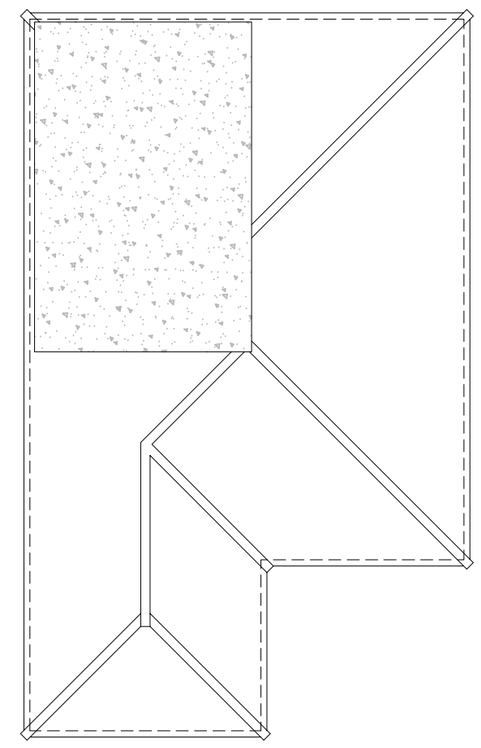

PROPOSED ROOF PLAN 1:100

PROPOSED GROUND FLOOR AND SITE PLAN 1:100

Internal area of ground floor : 62m.sq

Site Area : 446m.sq

0 1 2 3 4 5

SCALE BAR 1:100

JAMES BRECKELL : ARCHITECT : ARB : RIBA

89 Old Fort Road, Shoreham by Sea, BN43 5HA, Tel 07733 268 297, Email: james@breckell.co.uk