

SCALE 1:20@A3

EXISTING ELEVATION

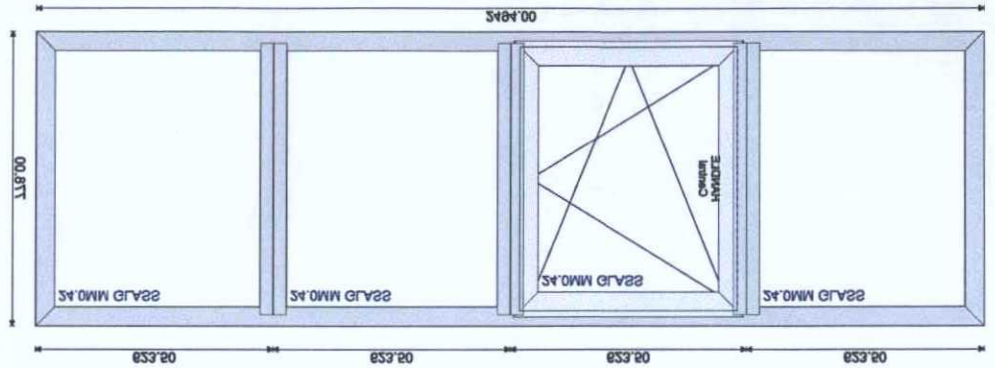

SCALE 1:20@A3

PROPOSED WINDOW 2

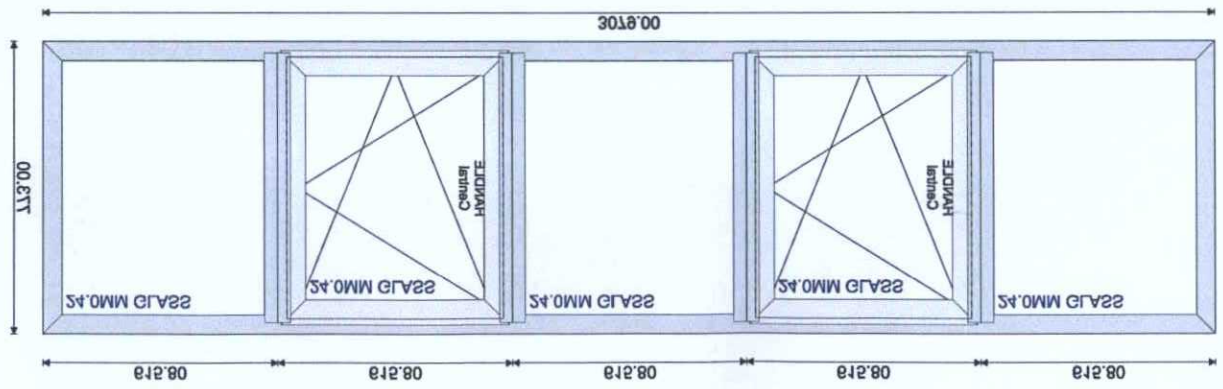

SCALE 1:20@A3

PROPOSED WINDOW 1

NOTES:

2 NO. EXISTING WHITE DOUBLE GLAZED SLIDING ALUMINIUM WINDOWS TO BE REPLACED WITH POWDER COATED ALUMINIUM DOUBLE GLAZED WINDOWS AS PER DETAILS BELOW. PROPOSED WINDOW FRAME SIZE TO BE 3"X 2". EXISTING WINDOWS ARE LOCATED ON THE EAST STREET ELEVATION AT GROUND FLOOR LEVEL.

ADUR & WORTHING
PLANNING SERVICES

PLAN	AWDM 1181/17
DATE	22 AUG 2017
VALID	

Site Address: FERRY INN, SHOREHAM BY SEA, BN43 5ZE

Drawing Title: PROPOSED WINDOW DETAILS

Status: PLANNING

Drawing No: Revision: Date:

FE-0-500 A 07/17

All dimensions to be checked on site before undertaking works

SOUTHERN BRYNMELL

Scale: 1:20 @ A3

2 4 6 8 10