

SCALE 1:20@A3

EXISTING WINDOW DETAIL

SCALE 1:20@A3

EXISTING WINDOW 2

WINDOWS SLIDE IN DIRECTION INDICATED

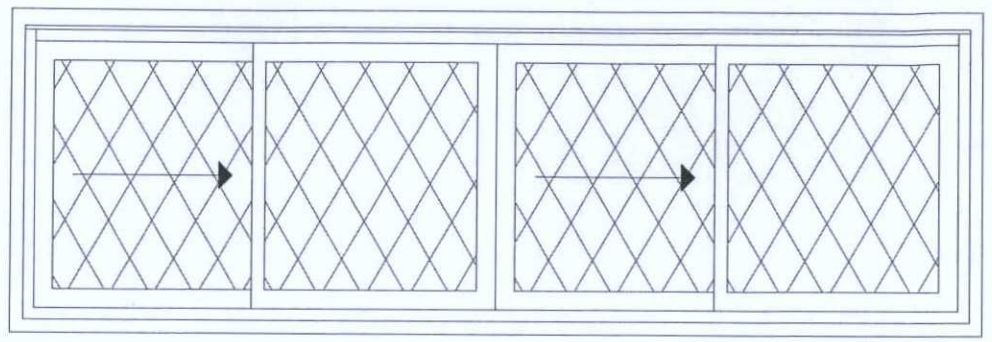

SCALE 1:20@A3

EXISTING WINDOW 1

WINDOWS SLIDE IN DIRECTION INDICATED

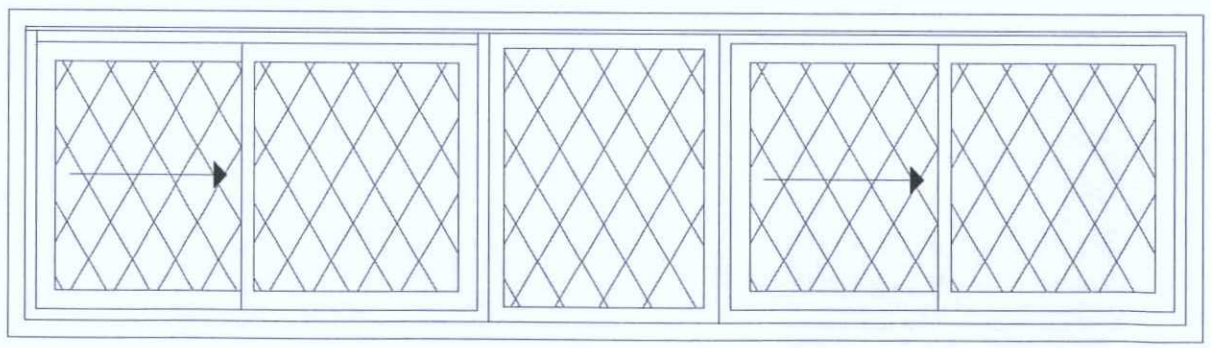

SCALE 1:20@A3

PROPOSED WINDOW 2

PROPOSED WINDOWS OPEN INWARDS, HINGED AS PER DRAWINGS ABOVE

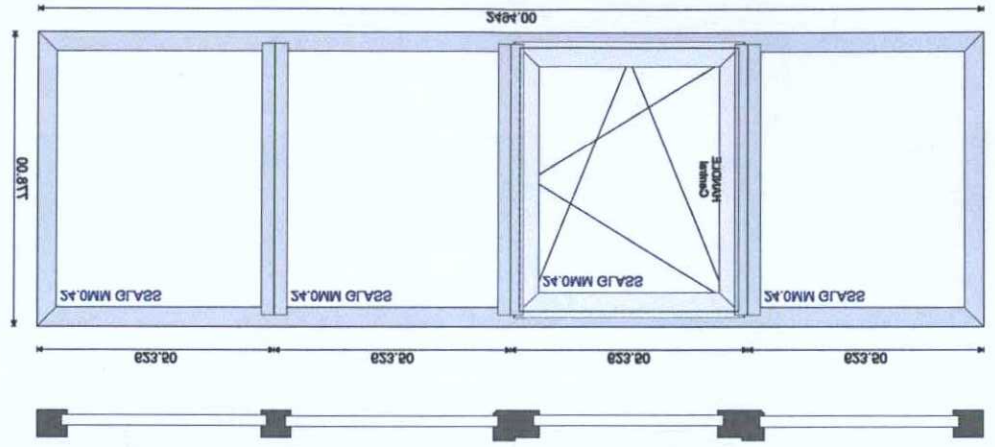

SCALE 1:20@A3

PROPOSED WINDOW 1

PROPOSED WINDOWS OPEN INWARDS, HINGED AS PER DRAWINGS ABOVE

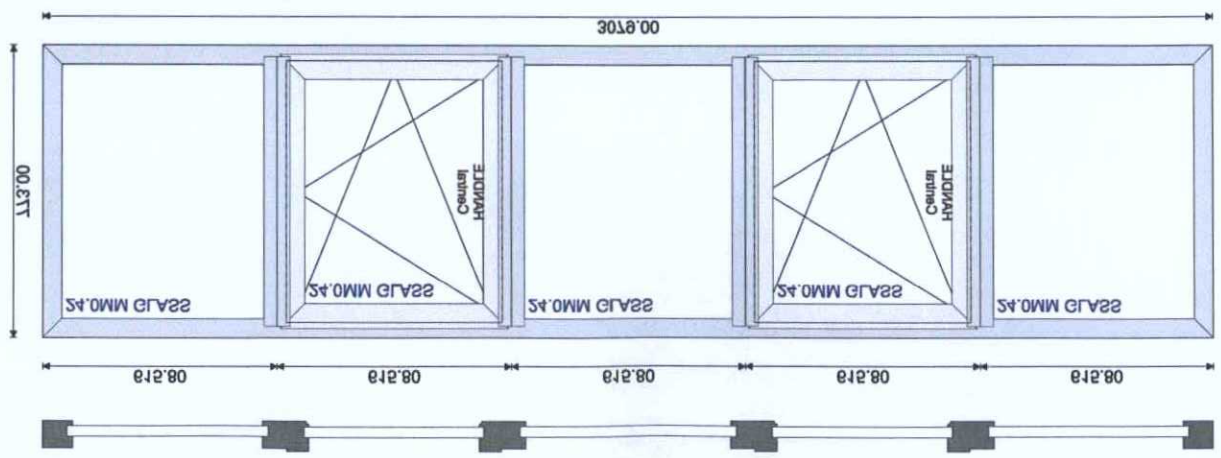

NOTES:

2 NO. EXISTING WHITE DOUBLE GLAZED SLIDING ALUMINIUM WINDOWS TO BE REPLACED WITH POWDER COATED ALUMINIUM DOUBLE GLAZED WINDOWS AS PER DETAILS BELOW. PROPOSED WINDOW FRAME SIZE TO BE 3"X 2". EXISTING WINDOWS ARE LOCATED ON THE EAST STREET ELEVATION AT GROUND FLOOR LEVEL.

PLAN	AWDM\ 11&1/1F
DATE	22 AUG 2017
VALID	

PLANNING SERVICES
ADUR & WORTHING

Site Address: FERRY INN, SHOREHAM BY SEA, BN43 5ZE

REVISION	DATE / BY	AMENDMENT

Drawing Title: EXISTING AND PROPOSED WINDOW DETAILS

Status: PLANNING

Drawing No: Revision: Date:

FE-0-501 A 08/17

All dimensions to be checked on site before undertaking works

SOUTHERN BRYNMELL

101-111 Copnor Road, Portsmouth, PO3 5BY
www.brynmell.com
info@brynmell.com
01392 828780

Scale: 1:20 @ A3