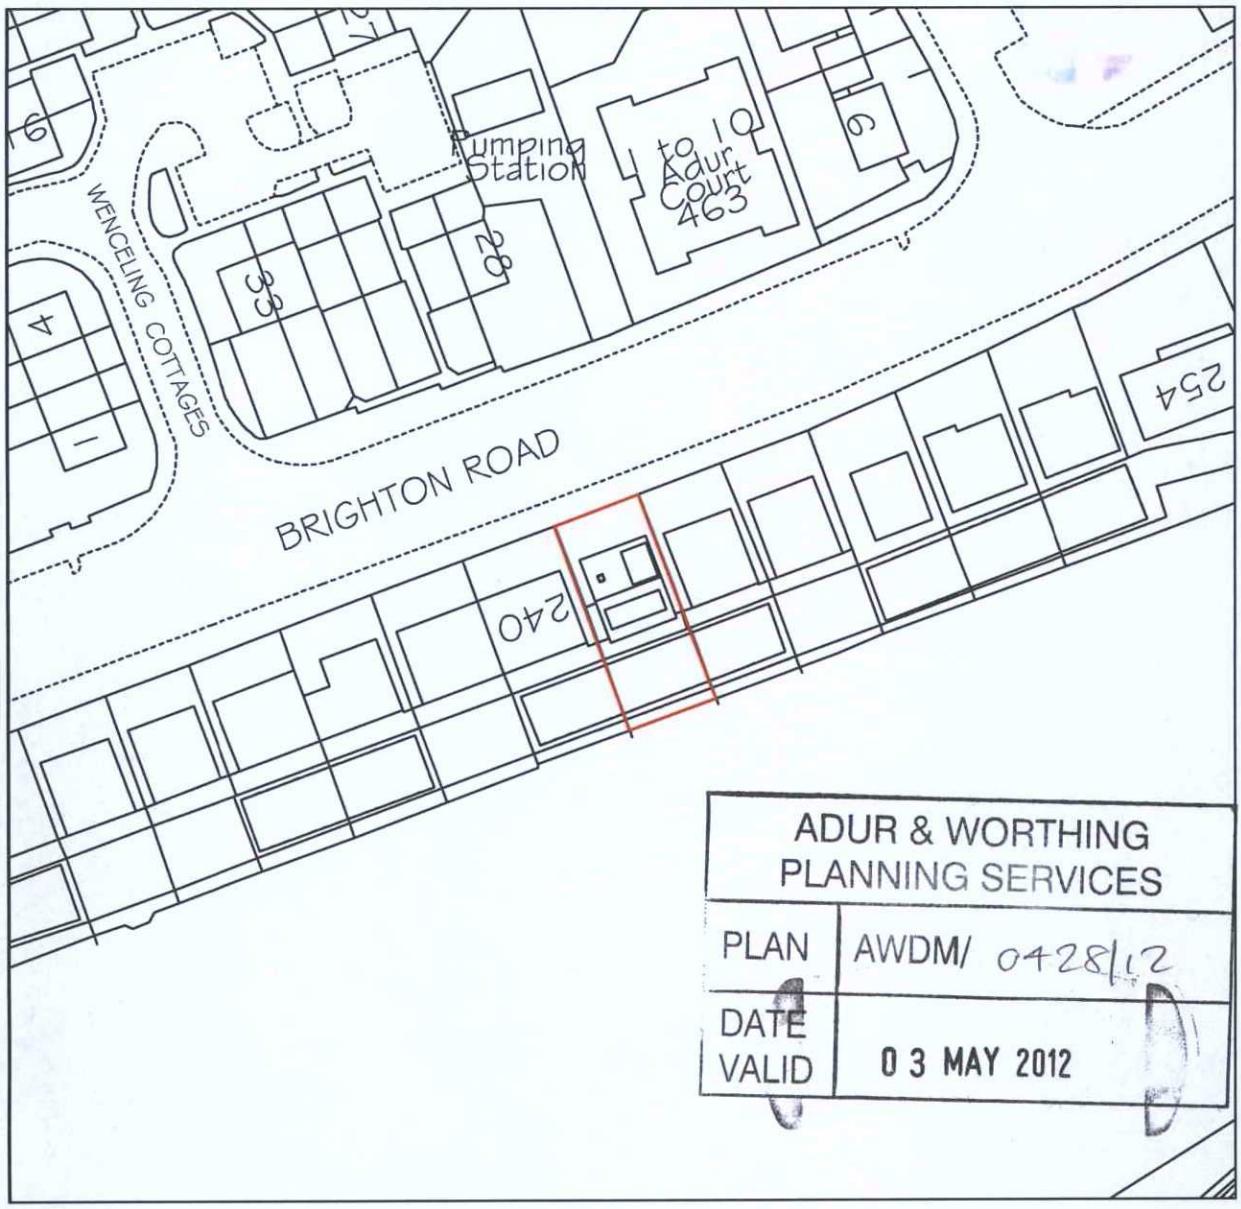


SCALE BARS (metres)

0 10 20 30 40

1:500

## BLOCK PLAN

N W E S

ADDRESS: 242 BRIGHTON ROAD
LANCING

PROJECT: NEW DORMER TO FRONT ELEVATION

Phil Brigly BSc (Hons) MBEng
Building Engineer

email: philbrigly@gmail.com
mob: 07966 578180

partner LABC

SCALE: 1:500 DATE: March 2012 DRAWING No: 11/074/03 DRAWING SIZE: A4 210x297mm