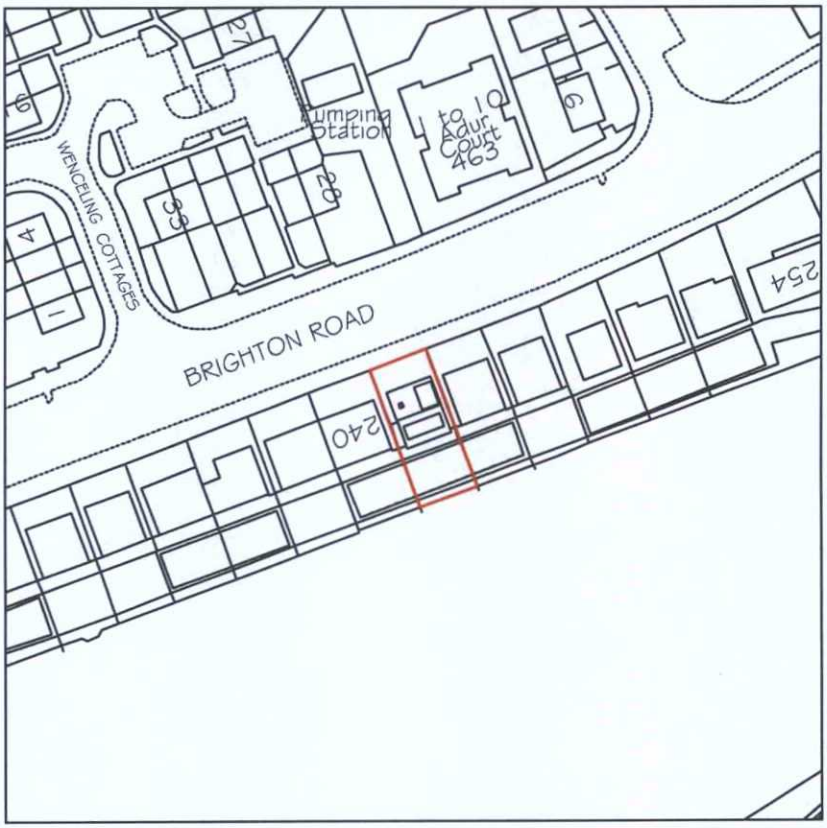

SITE LOCATION PLAN

ADUR & WORTHING PLANNING SERVICES

PLAN	AWDM/ 0428/12
DATE VALID	03 MAY 2012

SCALE BARS (metres)

0 10 20 30 40 50 60 70 80 90 100

1:1250

N

W E

S

ADDRESS: 242 BRIGHTON ROAD
LANCING

PROJECT: NEW DORMER TO FRONT ELEVATION

Phil Brigly BSc (Hons) MBEng
Building Engineer

email: philbrigly@gmail.com
mob: 07966 578180

partner LABC

SCALE: 1:1250 DATE: March 2012 DRAWING No: 11/074/02 DRAWING SIZE: A4 210x297mm