Indicates demolished construction


Indicates new walls

This drawing is copyright and may not be copied or reproduced without the written consent of Finola Brady Architectural Services.


The contractor is responsible for setting out and must check all levels and dimensions prior to work being put in hand.

Responsibility is not accepted for errors made by others in scaling from this drawing. All construction information should be taken from figured dimensions.

The designer is to be immediately notified of any suspect omissions or discrepancies.

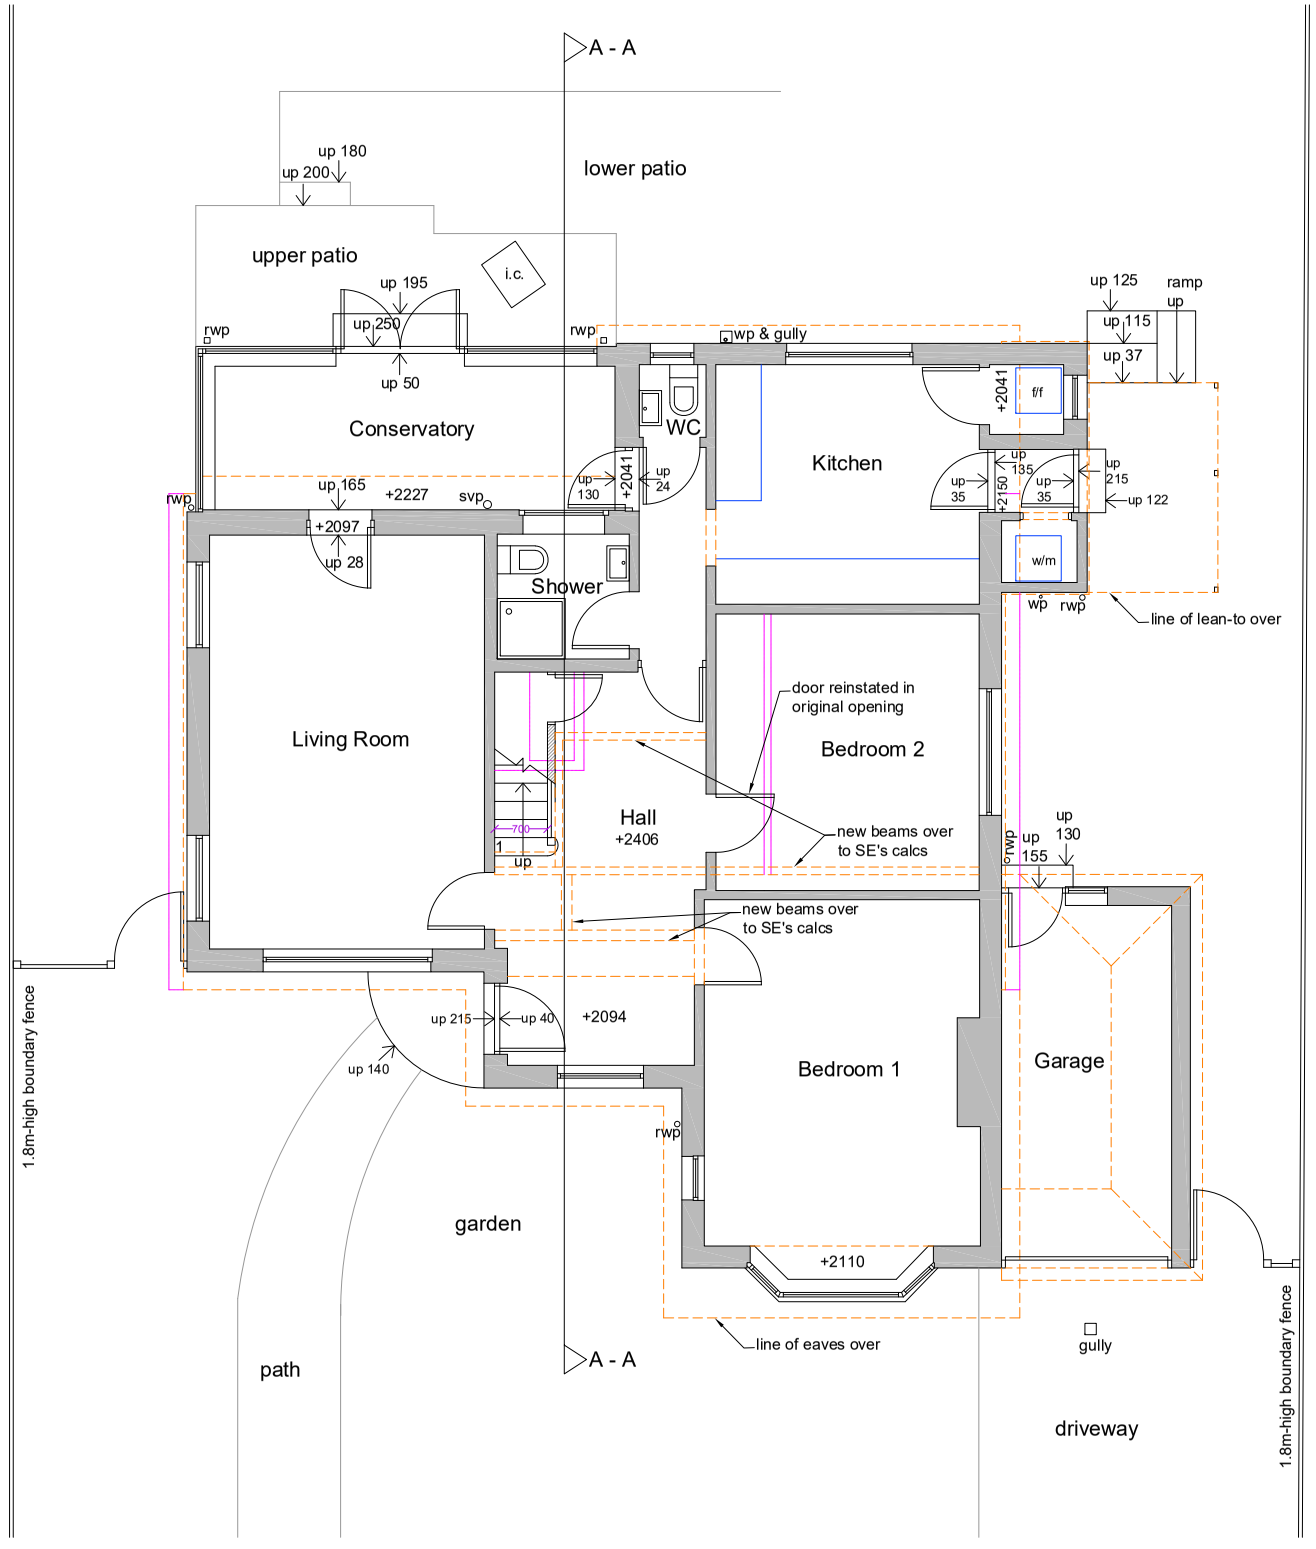

Proposed Ground-Floor Plan @ 1 : 100

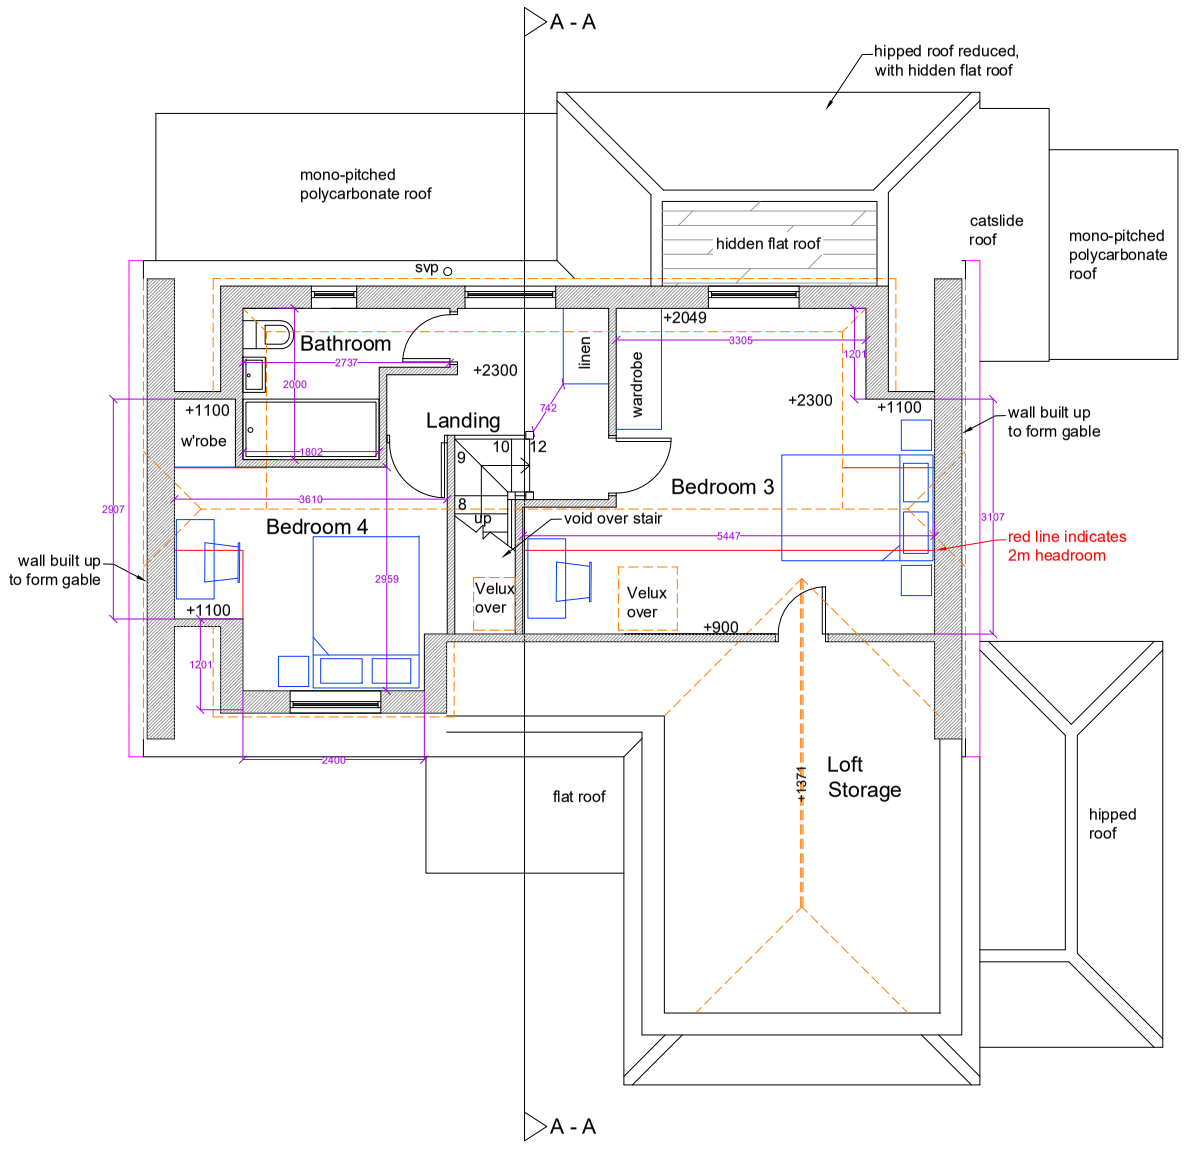

Proposed First-Floor Plan @ 1 : 100

0 1 2 3 4 5 6 7 8 9 10

METRES 1:100 Scale Bar

N

Rev. A 10.12.25 Front dormer reduced; barn hips increased FB

FINOLA BRADY ARCHITECTURAL SERVICES

Finola Brady
Architectural Services
TEL 07960 235756 www.fbarchitectural.co.uk

Site Location :	17 Hollingbury Gardens, Findon Valley, Worthing, BN14 0EF
Project Name :	Enlarged Loft Conversion
Drawing Name :	Proposed Ground-Floor & First-Floor Plans for Planning Submission
Drawing No:	FB25-0306 PL01A Scale : 1 : 100 @ A3
Date :	1st October 2025