
This drawing is copyright and may not be copied or reproduced without the written consent of Finola Brady Architectural Services.


The contractor is responsible for setting out and must check all levels and dimensions prior to work being put in hand.

Responsibility is not accepted for errors made by others in scaling from this drawing. All construction information should be taken from figured dimensions.

The designer is to be immediately notified of any suspect omissions or discrepancies.

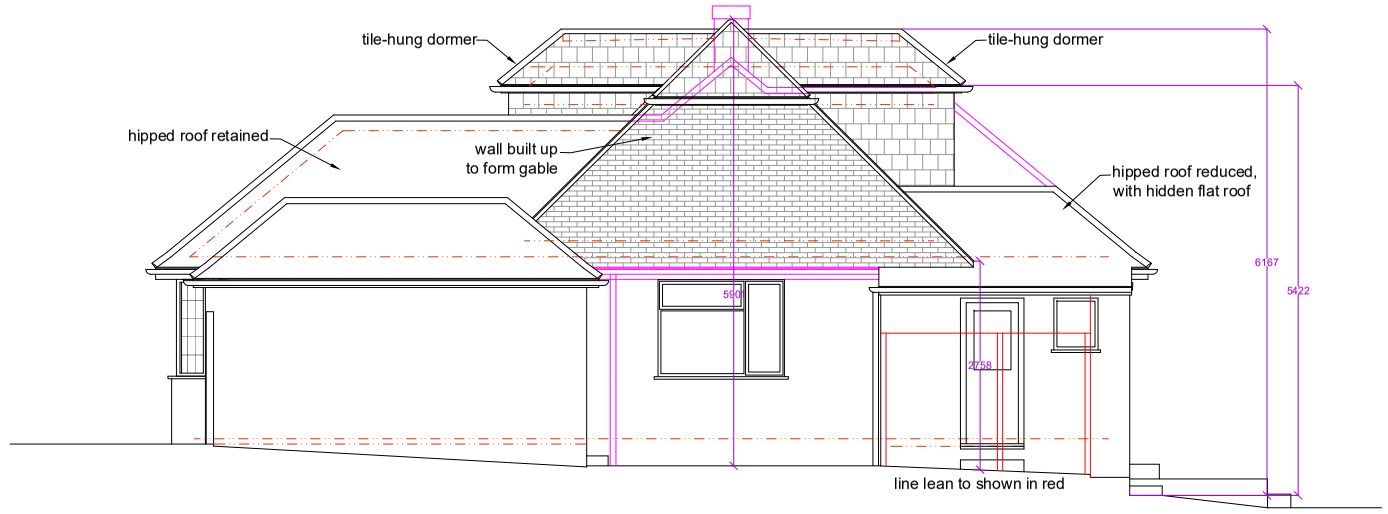

Proposed Side North Elevation @ 1 : 100

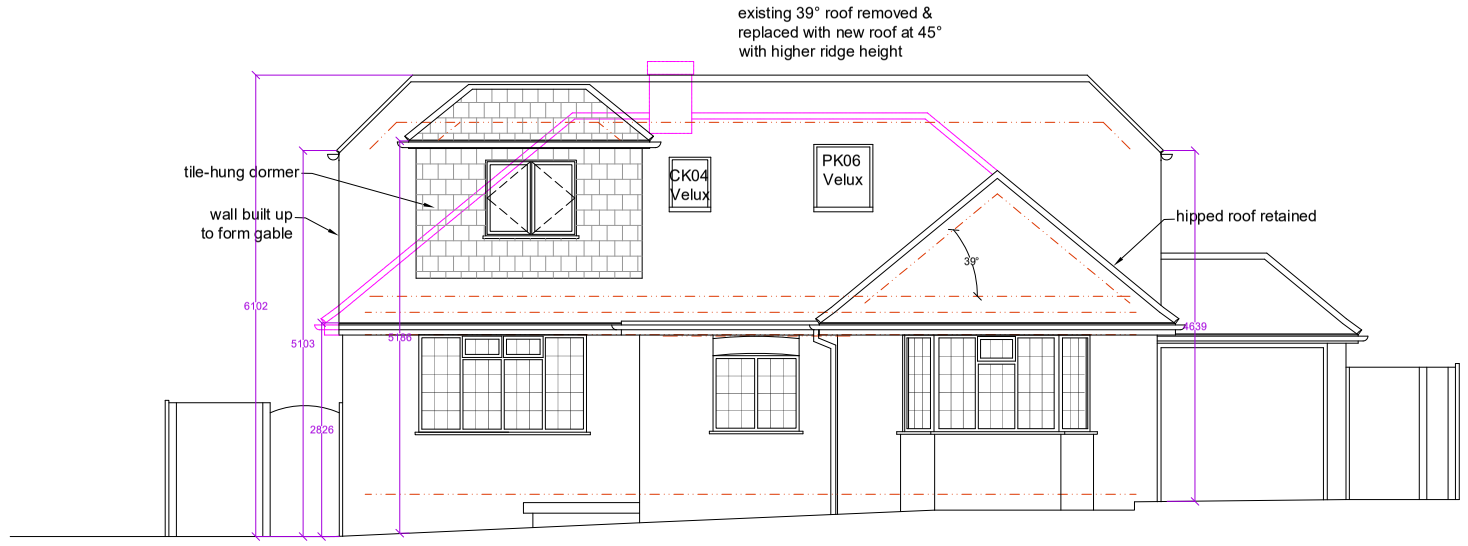


Proposed Front East Elevation @ 1 : 100



Proposed Rear West Elevation @ 1 : 100

Indicates demolished construction

Indicates new walls

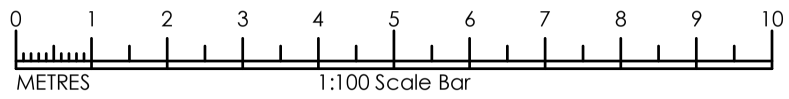

Rev.	Date	Description	
A	10.12.25	Front dormer reduced; barn hips increased	FB

Finola Brady
Architectural Services
TEL 07960 235756 www.fbarchitectural.co.uk

Site Location :	17 Hollingbury Gardens, Findon Valley, Worthing, BN14 0EF
Project Name :	Enlarged Loft Conversion
Drawing Name :	Proposed Elevations for Planning Submission
Drawing No:	FB24-0306 PL03A — Scale : 1 : 100 @ A3
Date :	1st October 2025