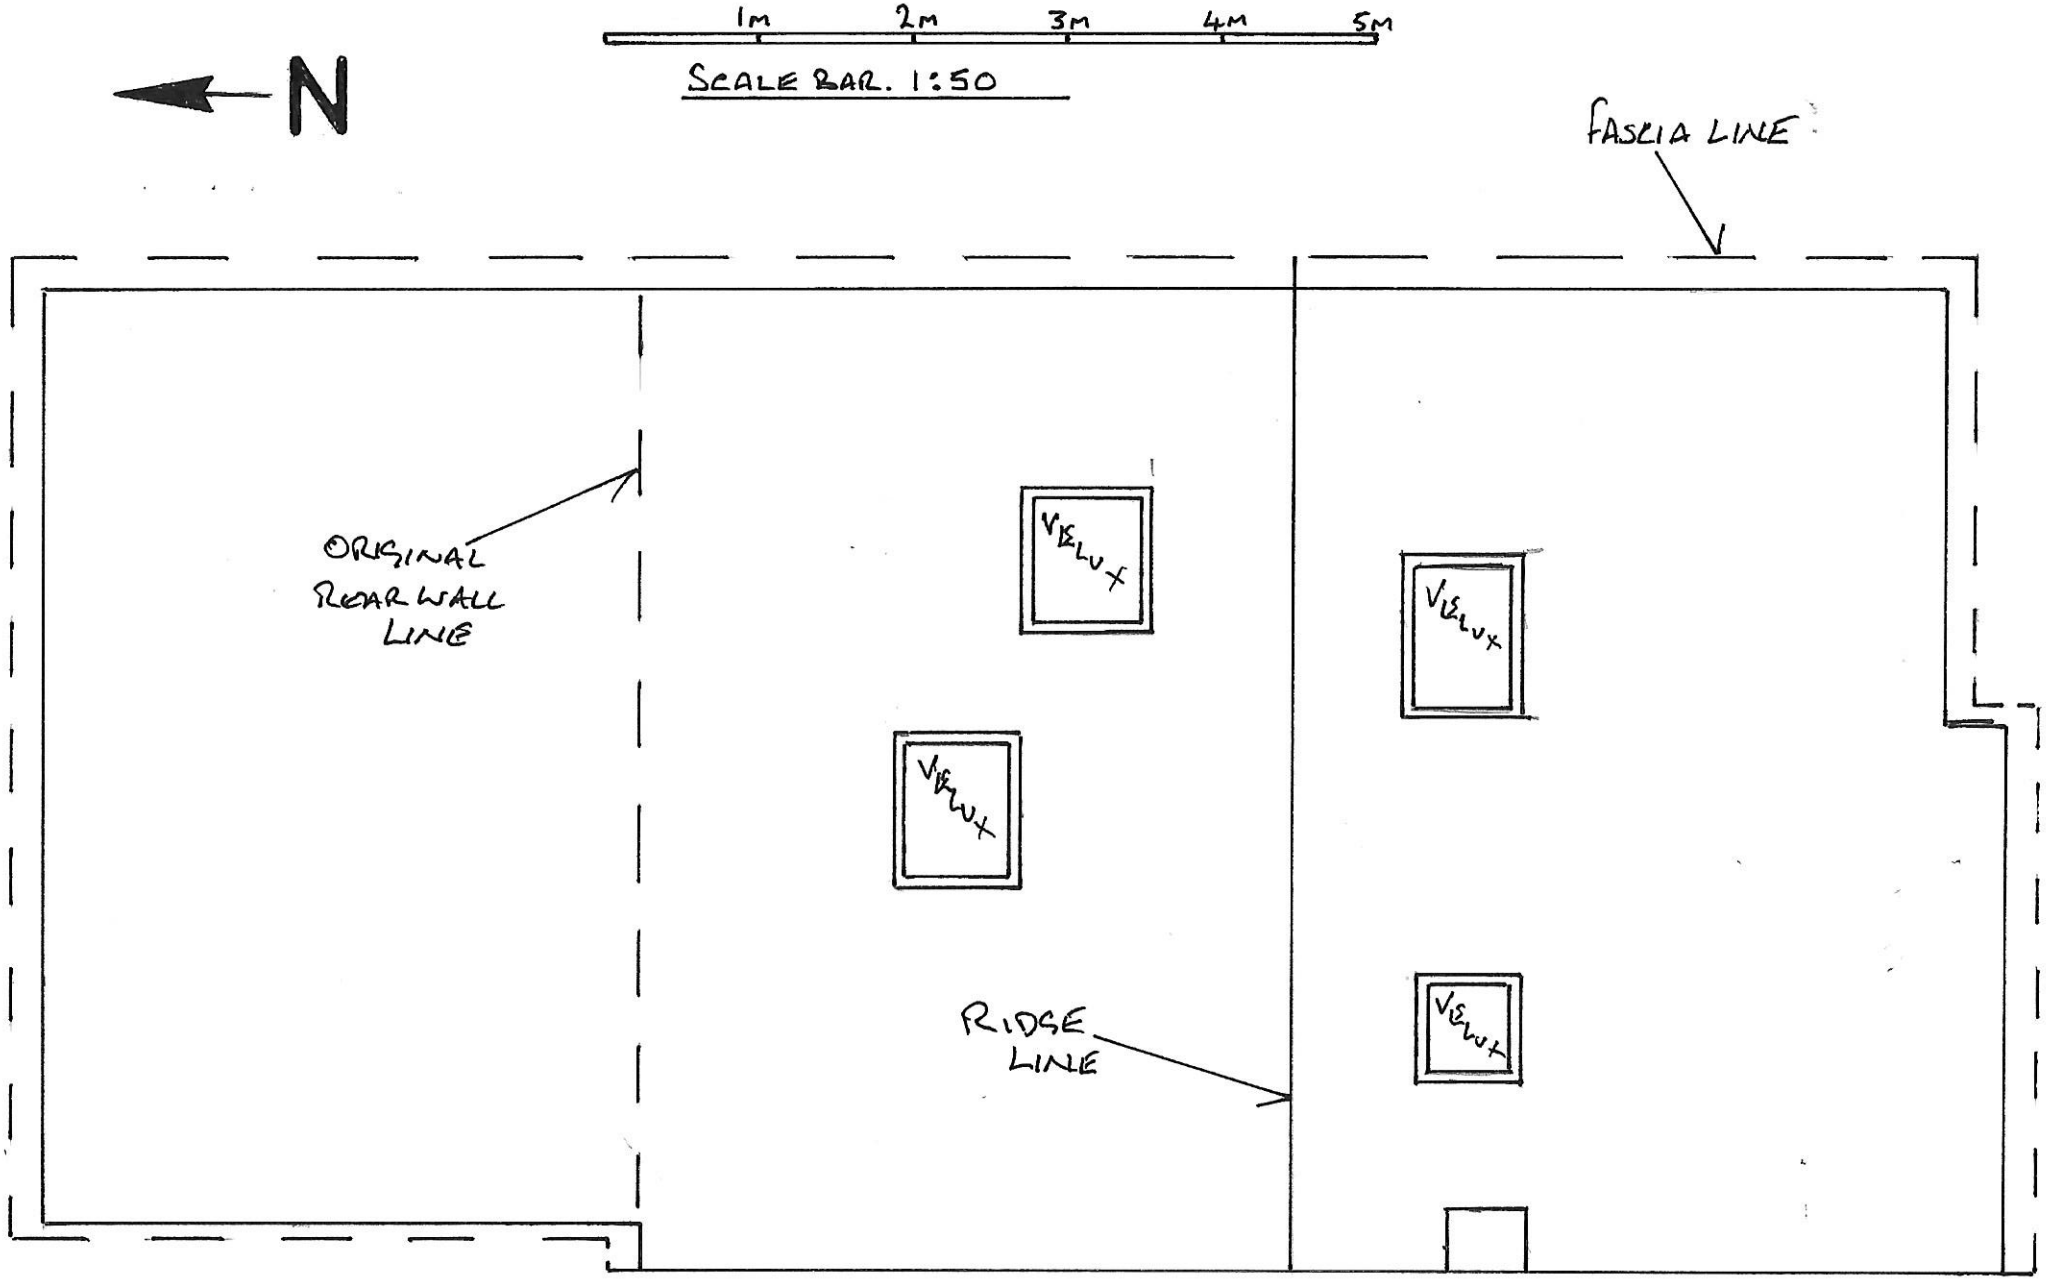

11 HAMMY CLOSE. EXISTING ROOF PLAN. SCALE 1:50