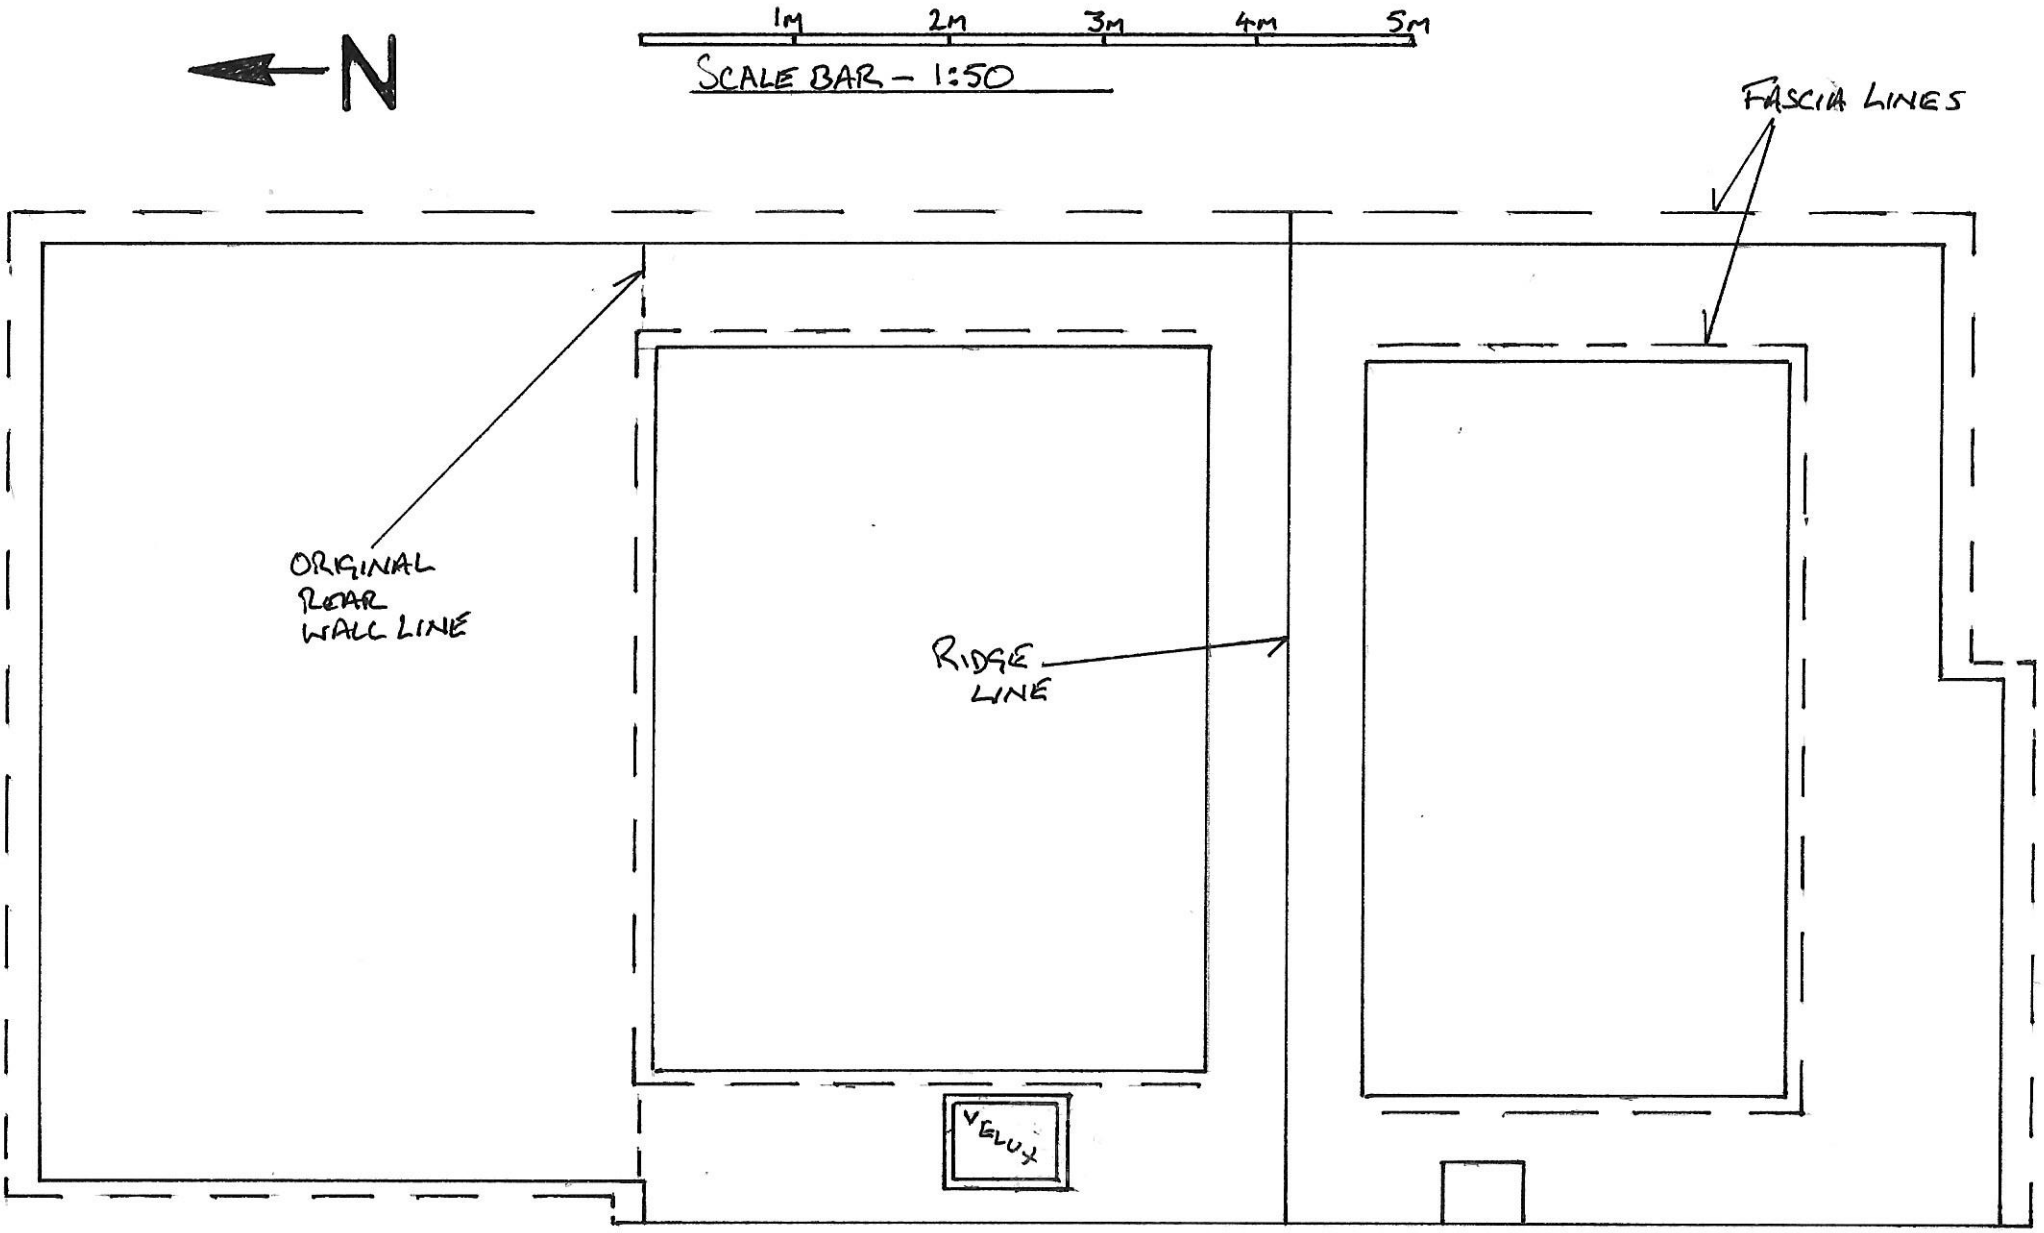

11 HAMMY CLOSE. PROPOSED ROOF PLAN. SCALE 1:50