


Existing 3D 2

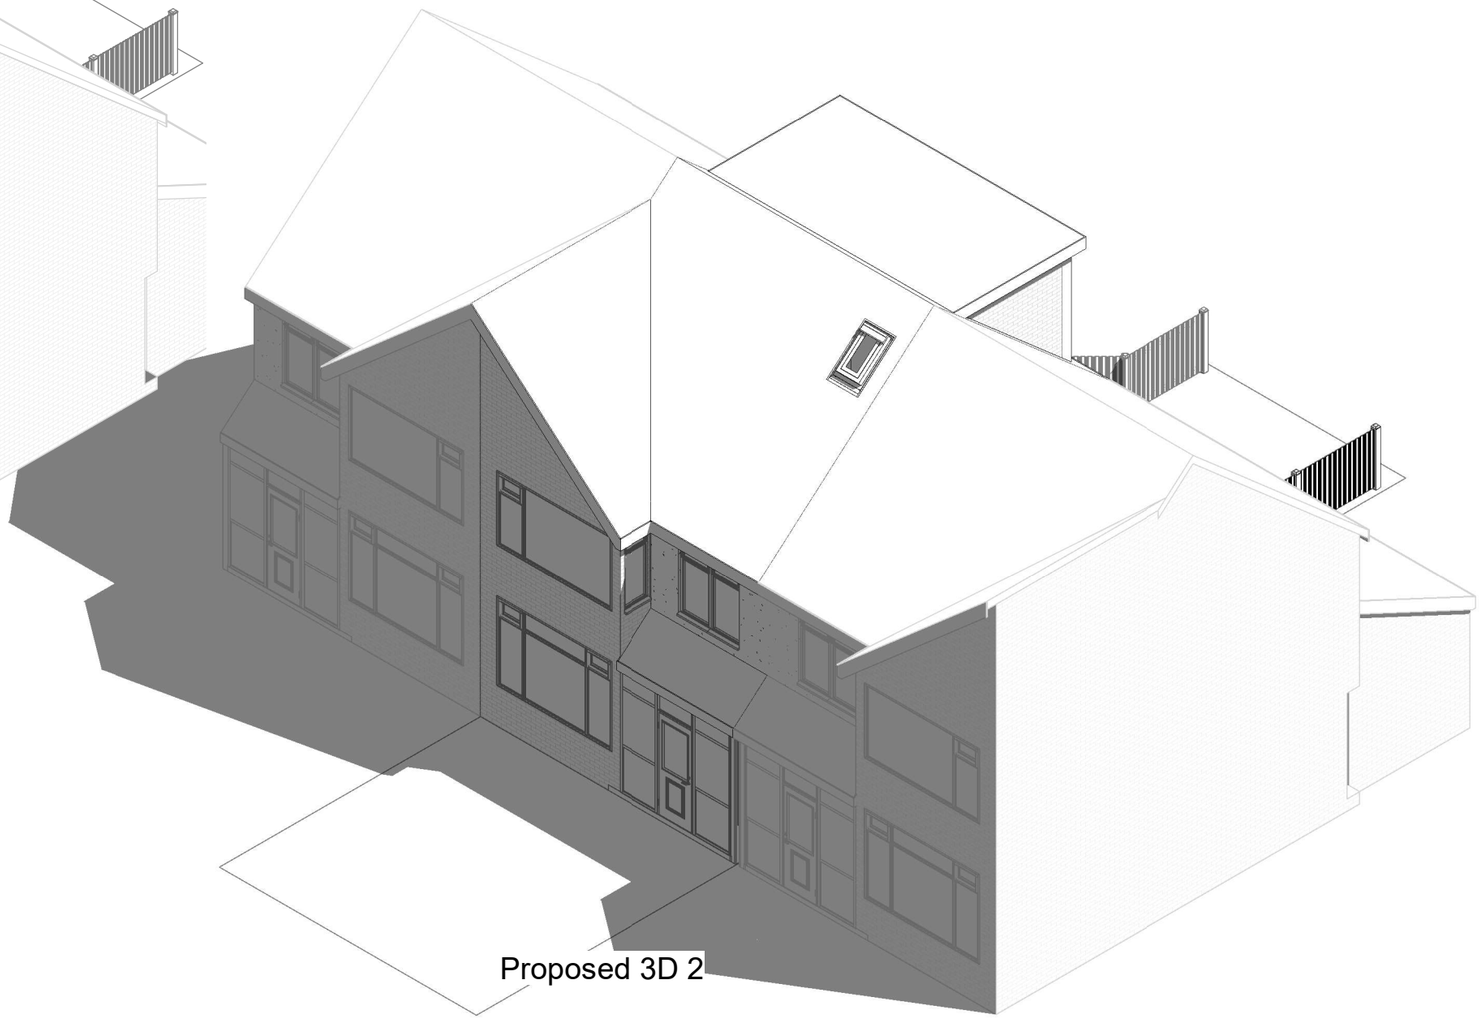

Proposed 3D 2

parkers executive design

1:500 50
1:200 20
1:100 10
1:50 5

All measurement to be checked on site prior to any commenment

Parkers Design Limited - The Studio @ 90, PO9 2PR www.pexd.co.uk - info@parkersdesign.com - 07776 008822

PROJECT 134 Old Shoreham Road BN43 5TE

SHEET 3D 2

CLIENT Pritchard

Date Issue Date

Scale (@ A3)

Drawn by SW

Checked by SR

DRAWING NUMBER P 6

REV

(C) Copyright of Parkers Design (Southern) Limited. Any reprodution of these drawings will require written authority from the copyright owner.