
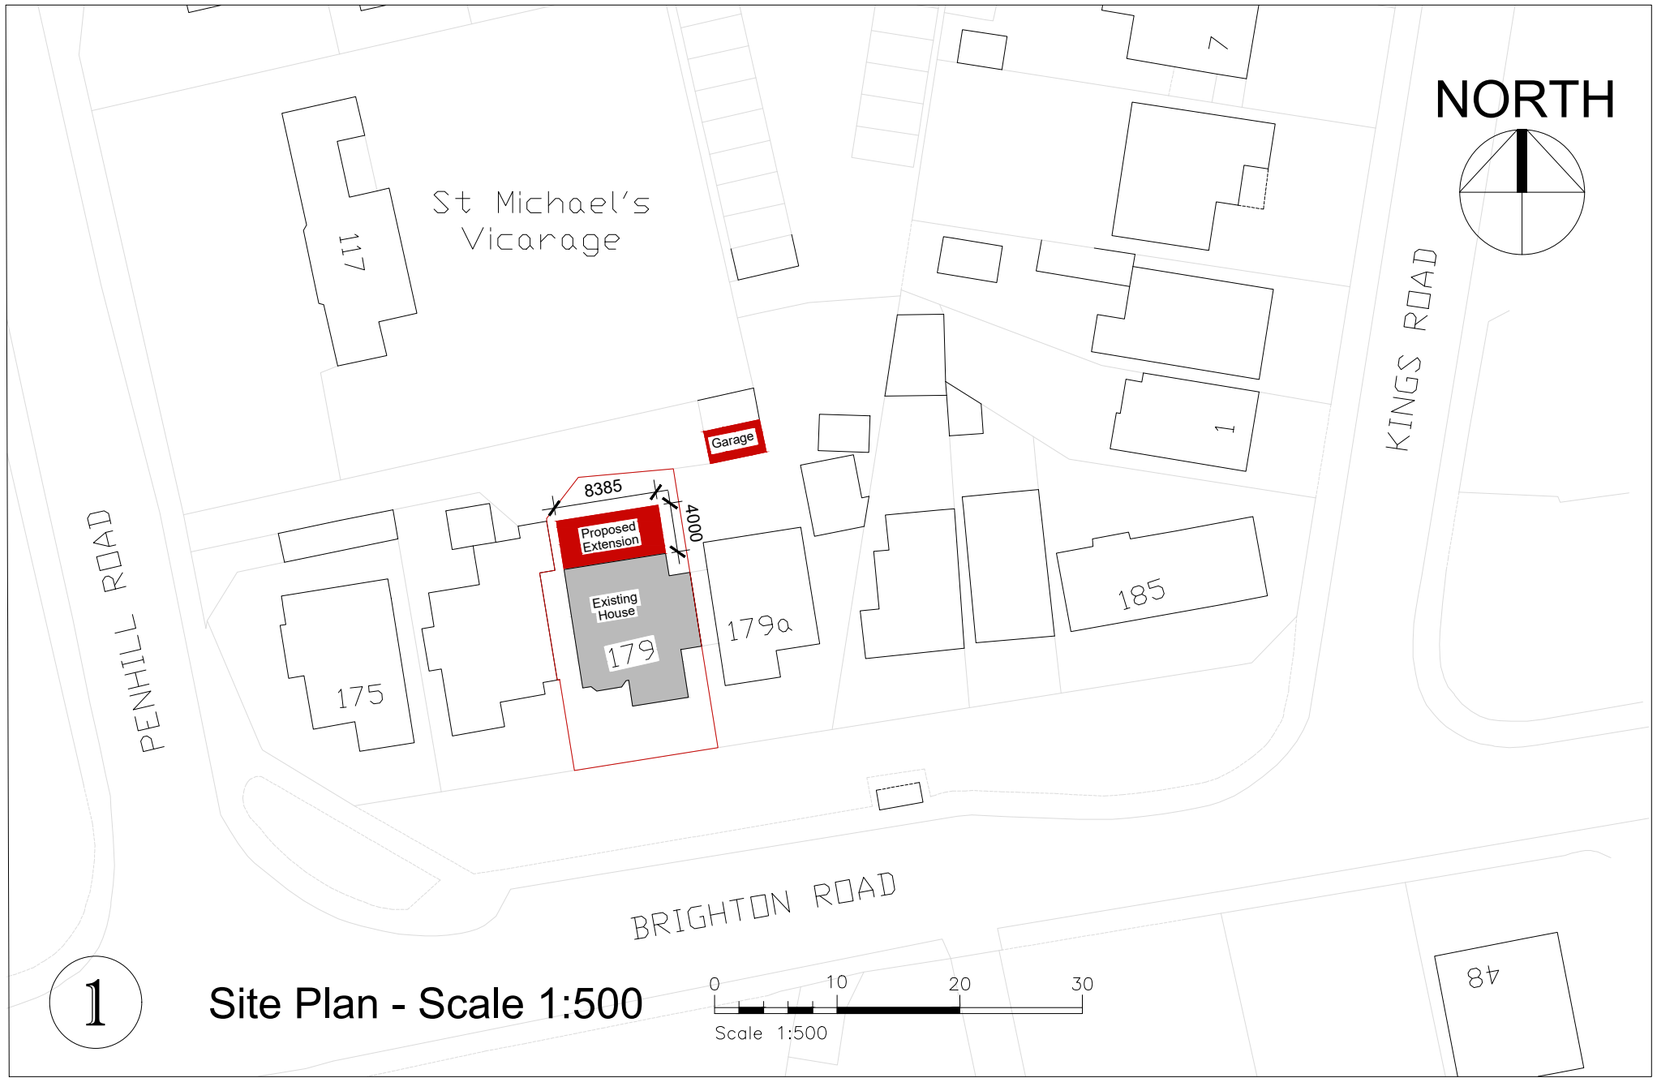


1 Site Plan - Scale 1:500

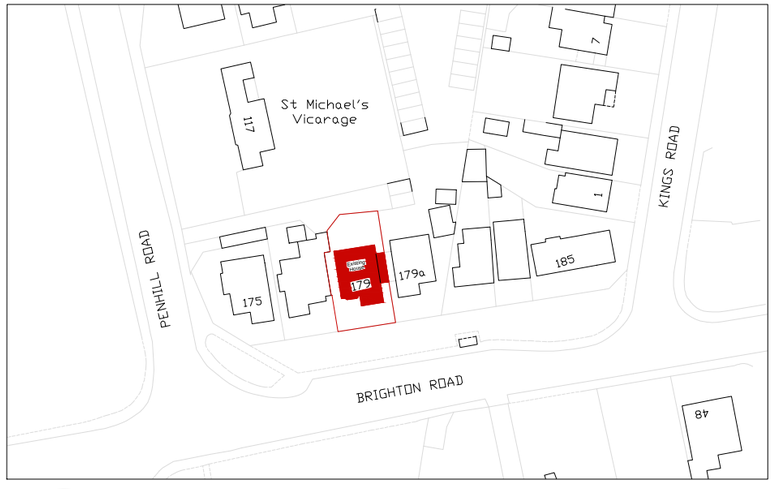

2 Location Plan - Scale 1:1250

No	Revision	Date	By

179 Brighton Road, Lancing
BN15 8JB

Location Plan and
Site Plan

LCM Architects
51 Lawrence Road Hove
East Sussex BN3 5QE
www.lcmarchitects.co.uk
Ph: 07946 682103

Date: 21.01.22	2021-D00	Scale: A.S.
Author: NAM		Sheet size: A3
Checked by:		Rev: