
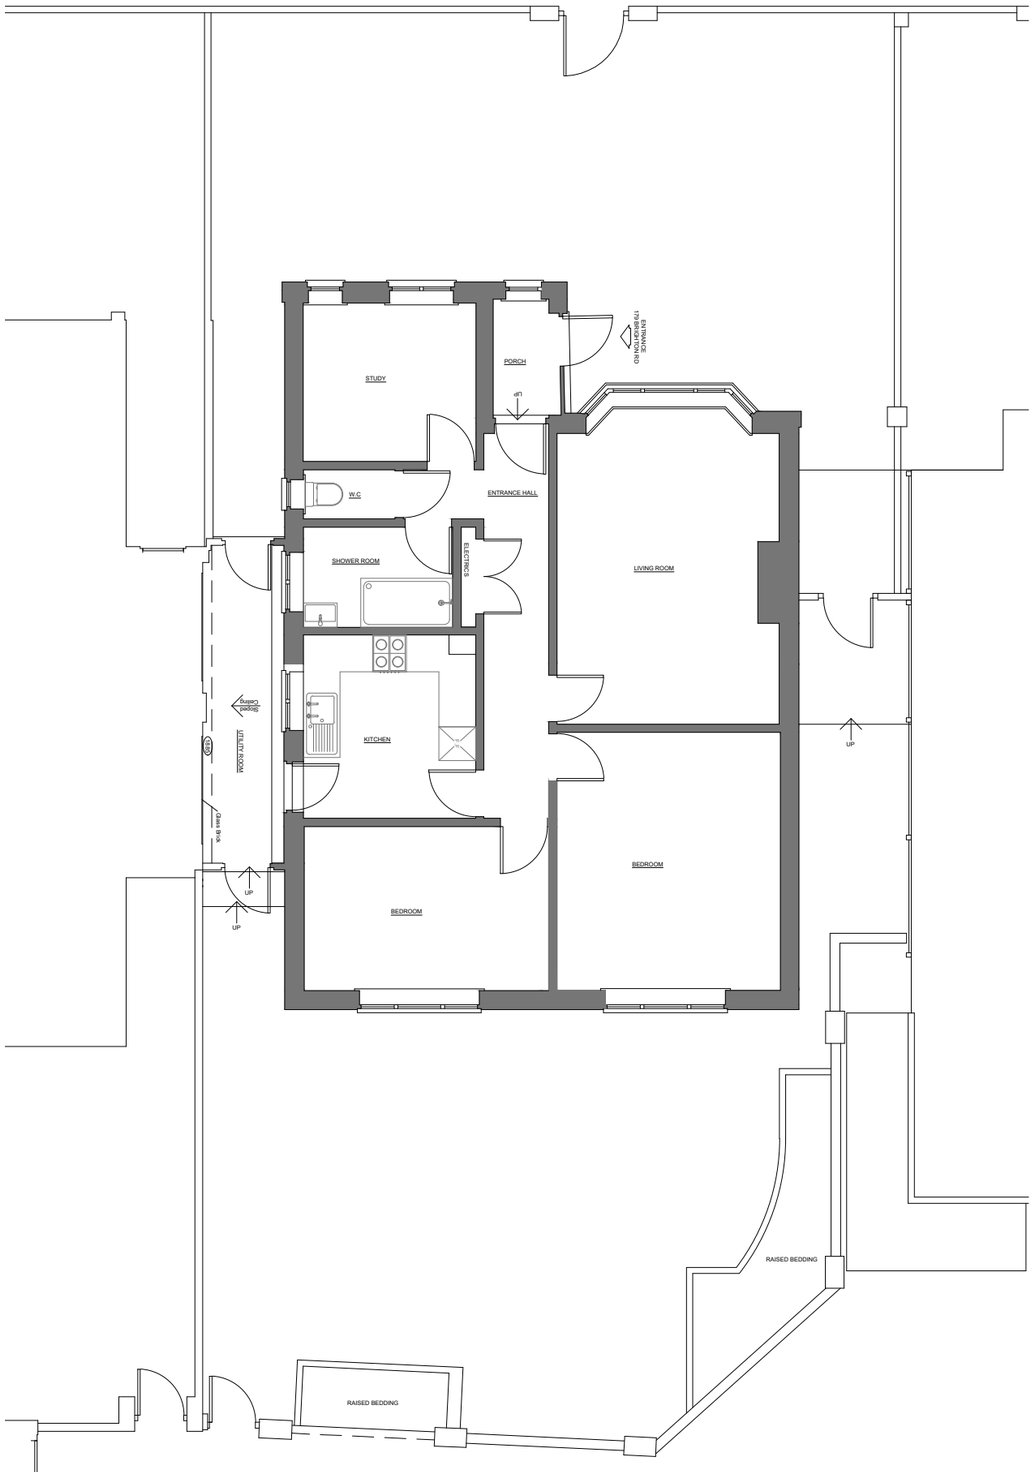


1 Existing Ground Floor Plan
(Shown as before Planning Application)

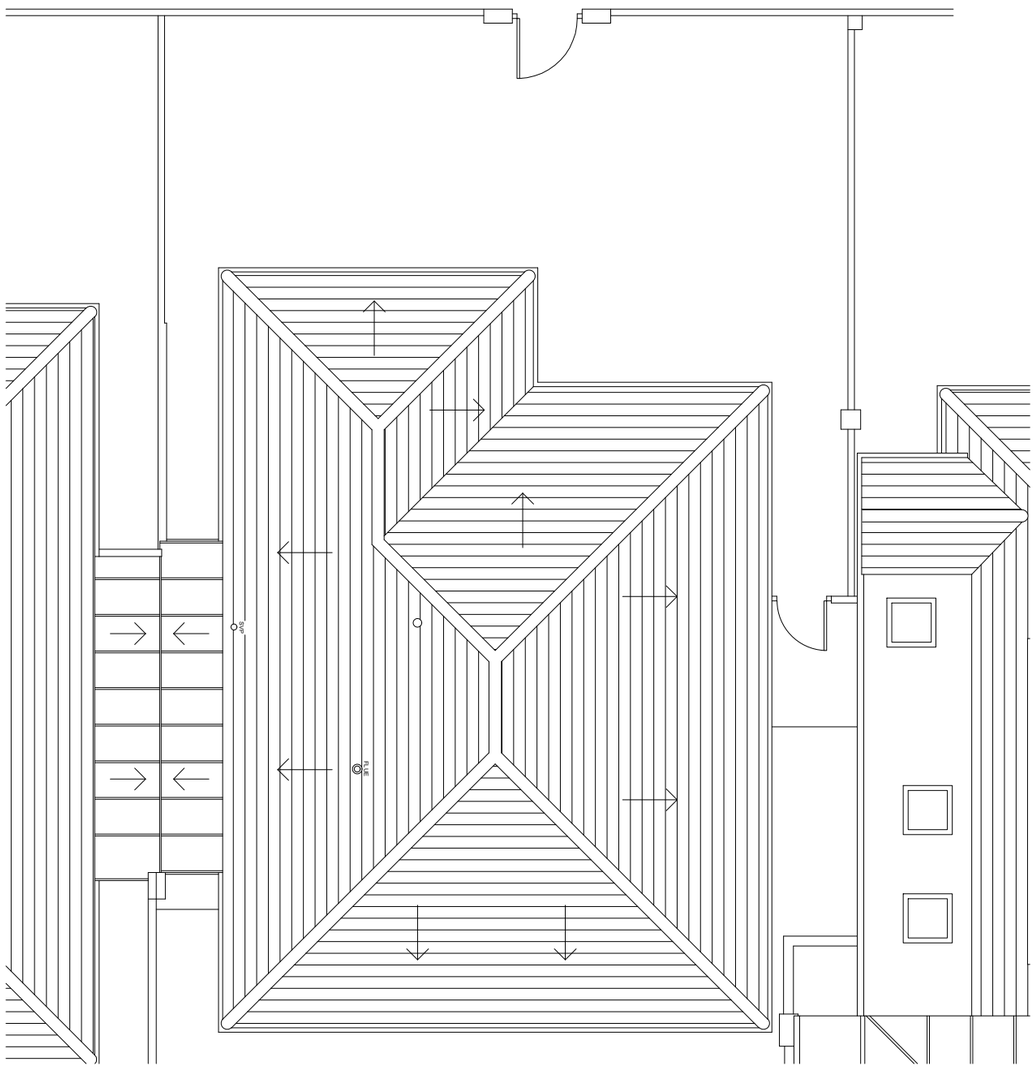

2 Existing Roof Plan
(Shown as before Planning Application)

NORTH

0 2.5 5 7.5 10m

Scale 1:100

No	Revision	Date	By

179 Brighton Road
Lancing BN15 8JB

Plans as Existing
Ground and Roof

LCM Architects
51 Lawrence Road Hove
East Sussex BN3 5QE
www.lcmarchitects.co.uk
Ph: 07946 682103

Date: 18.01.22	2021-D01	Scale: 1:100
Author: NAM		Sheet size: A3
Checked by: HL		Rev: