

Note:
1. **These drawings should be read in conjunction with Planning Application No: AWDM/0726/21**
2. **The internal layout of both floors has been modified to suit the Development Permit application**

NORTH

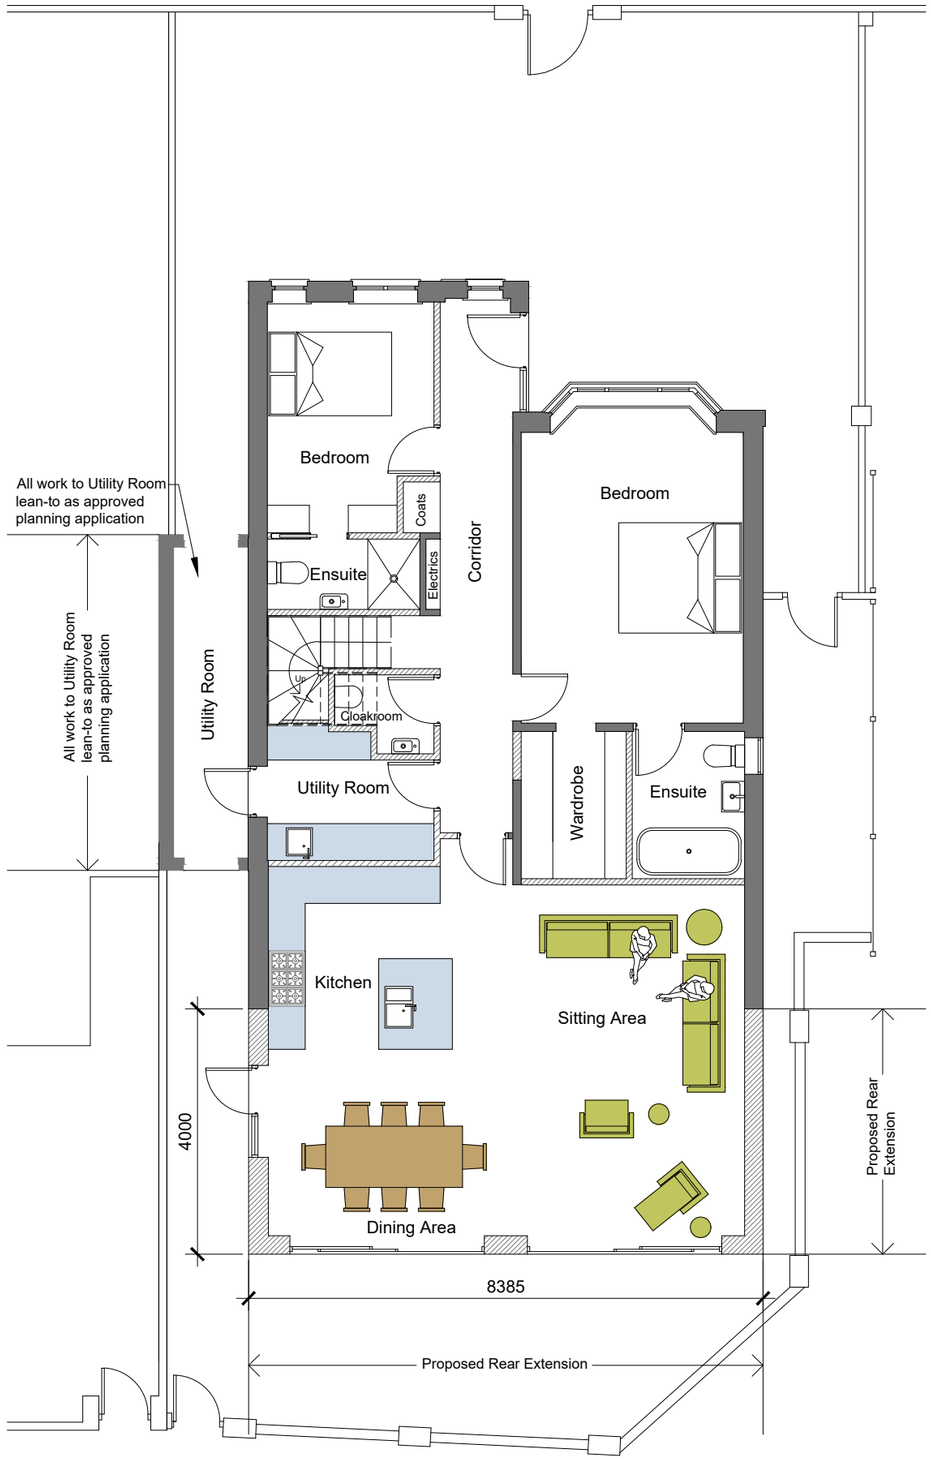

1 Proposed Ground Floor Plan

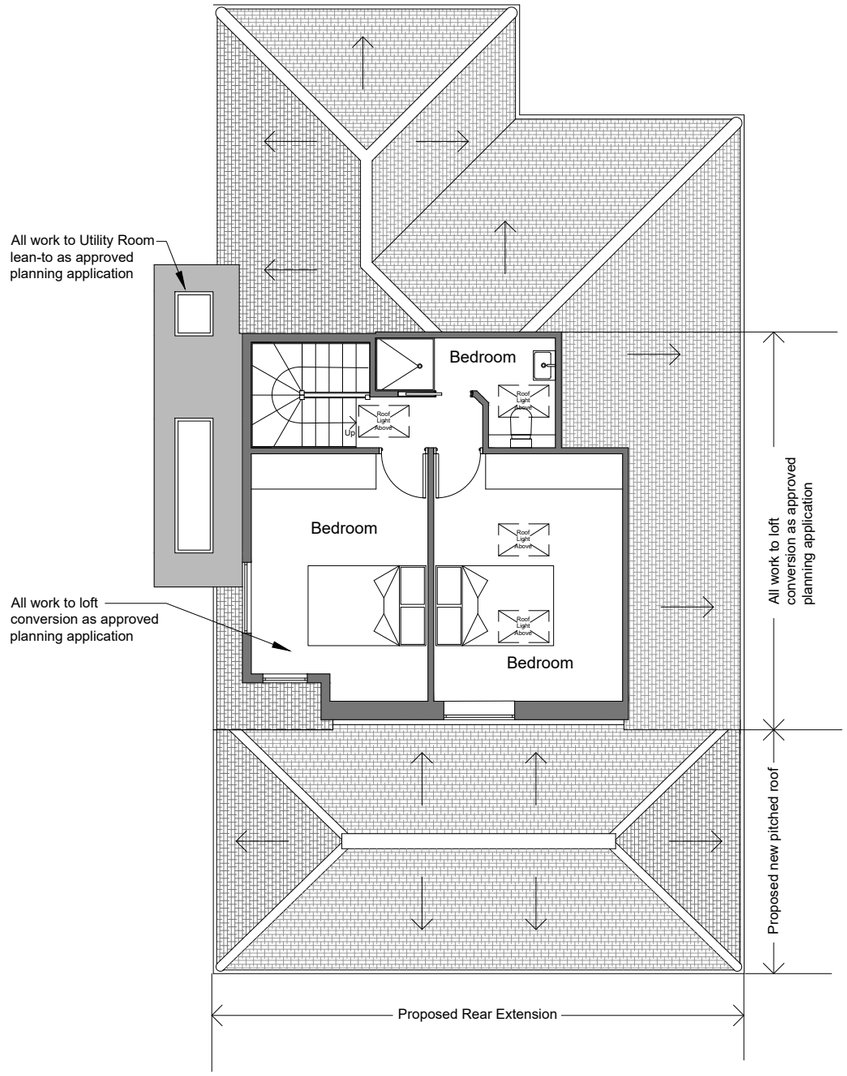

2 First Floor Plan
(Shown as approved Planning Application)

0 2.5 5 7.5 10m
Scale 1:100

No	Revision	Date	By
B	Rear extension roof revised to be concrete plain tiled pitched roof.	26-01-2022	NM
A	All work to be carried out under separate planning application annotated as such	26-01-2022	NM

179 Brighton Road
Lancing BN15 8JB

Plans as Proposed
Ground and First Floors

LCM Architects
51 Lawrence Road Hove
East Sussex BN3 5QE
www.lcmarchitects.co.uk
Ph: 07946 682103

Date: 21.01.22	2021-D02	Scale: 1:100
Author: NAM		Sheet size: A3
Checked by: HL		Rev: B