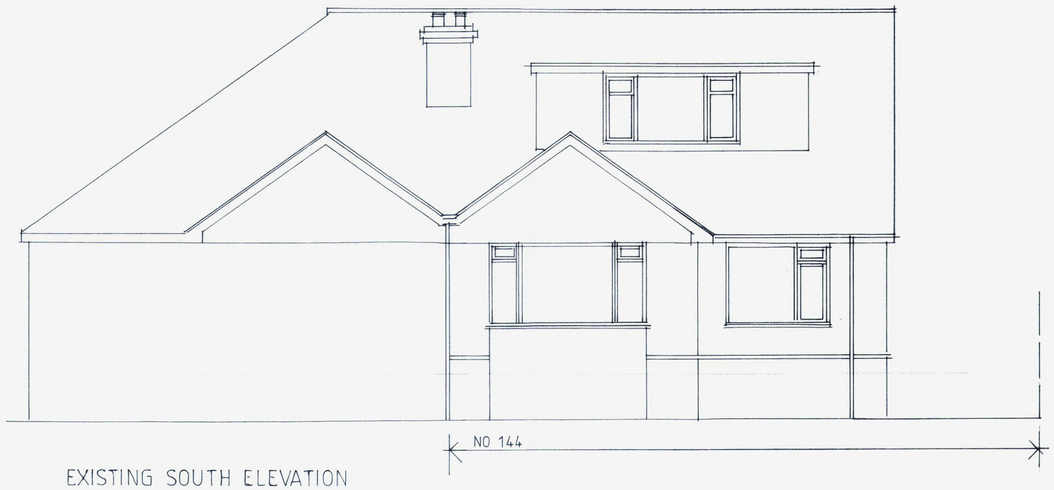

EXISTING SOUTH ELEVATION

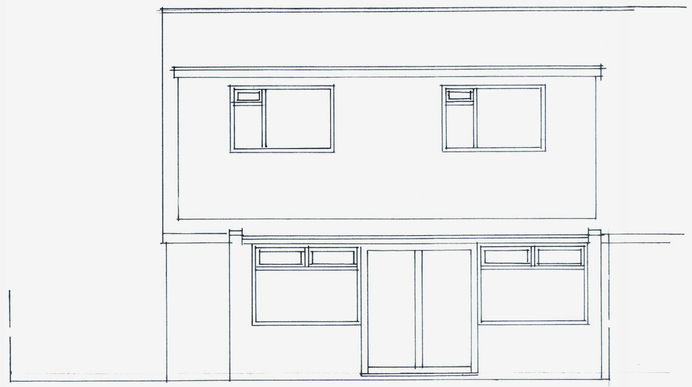

EXISTING NORTH ELEVATION

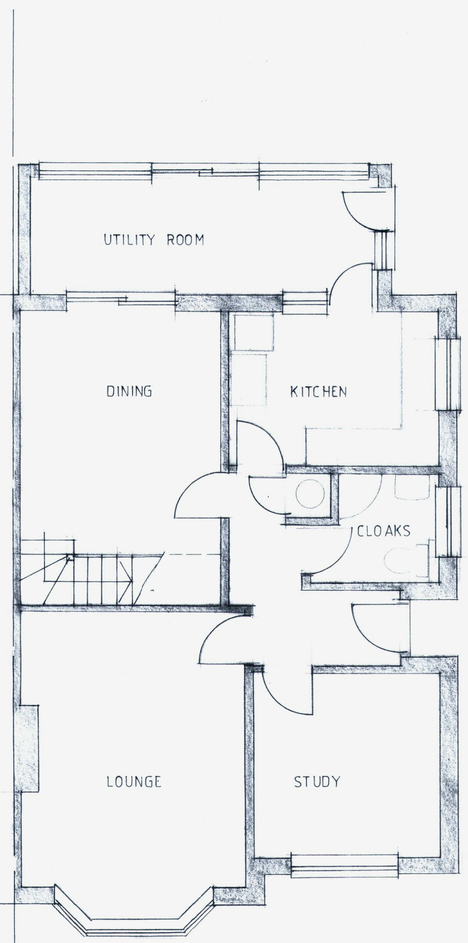

EXISTING GROUND FLOOR PLAN

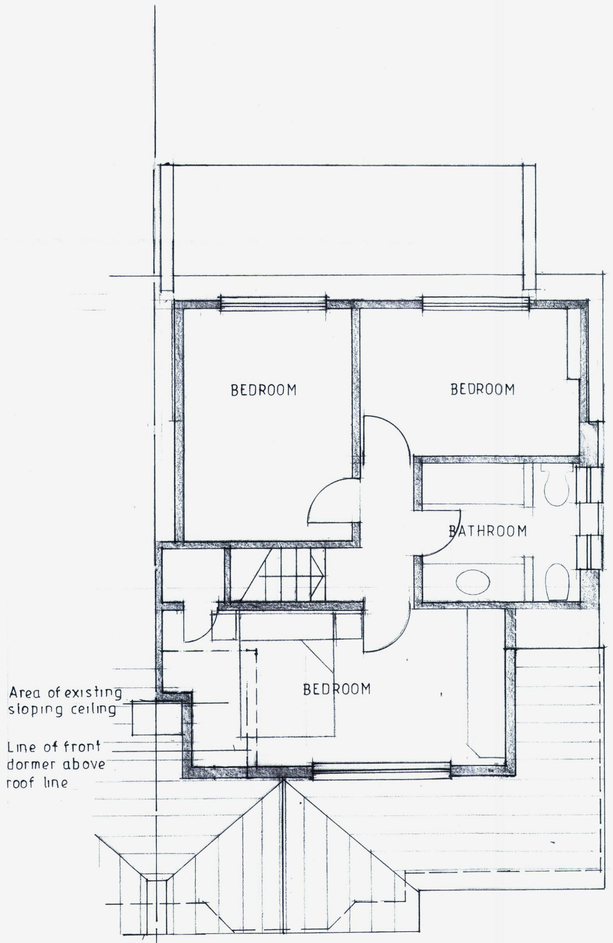

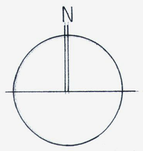

EXISTING FIRST FLOOR PLAN





EXISTING EAST ELEVATION

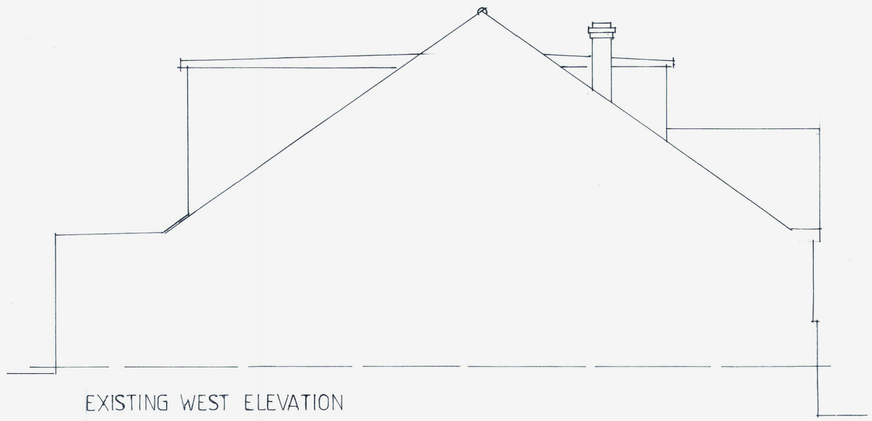

EXISTING WEST ELEVATION

144 DOWNSIDE SHOREHAM-BY-SEA
EXISTING PLANS AND ELEVATIONS

SCALE 1:50
DATE MARCH 2021
DWG NO 2021/1

SUSSEX LOFTS CONSTRUCTION tel.no. 07500 947 240