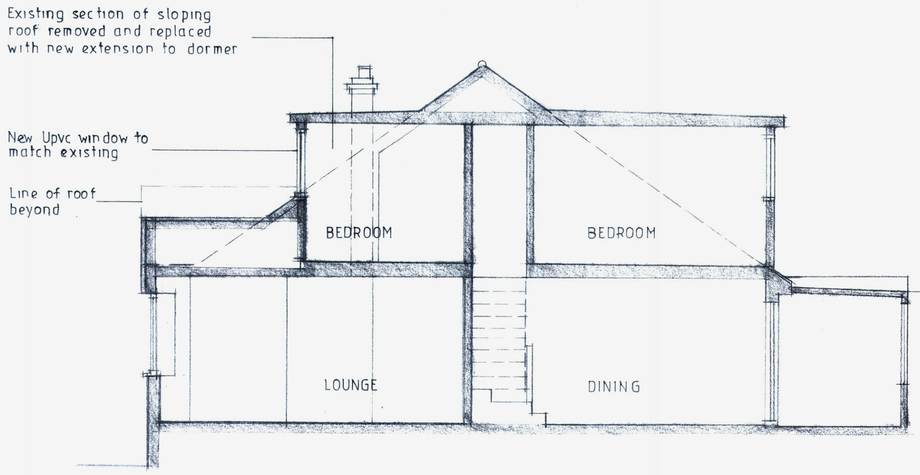

SECTION A-A

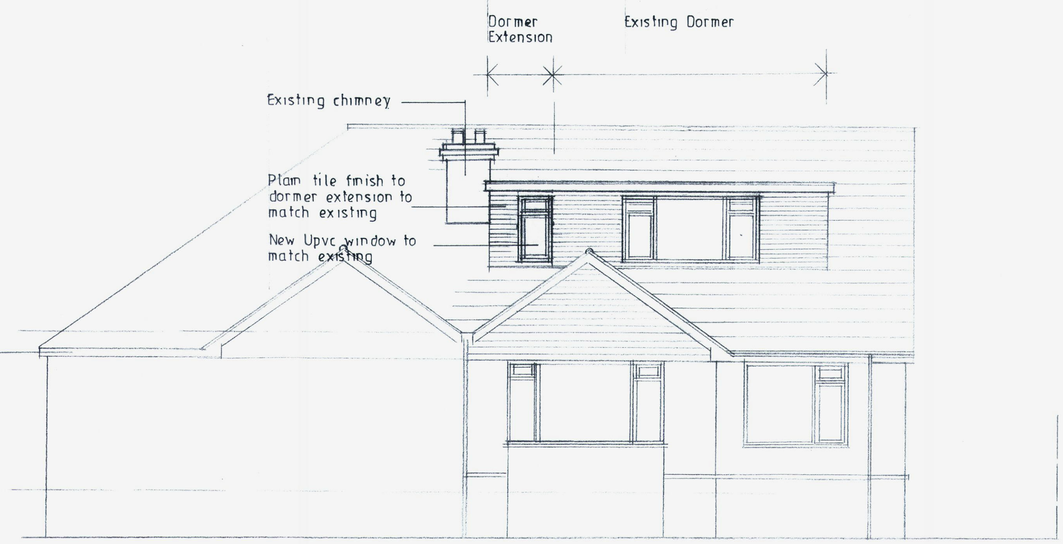

PROPOSED SOUTH ELEVATION

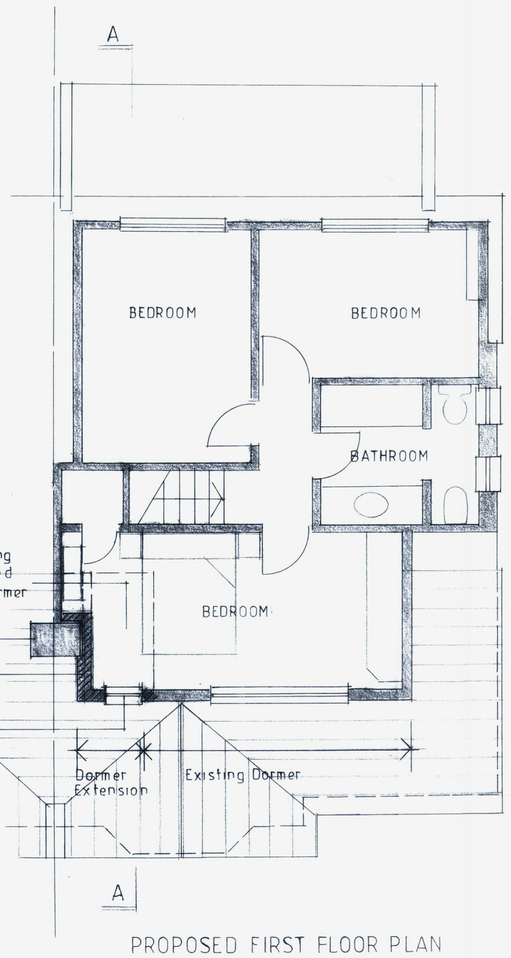

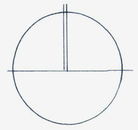

PROPOSED FIRST FLOOR PLAN

0 1 2 3 4 5
METRES
SCALE BAR

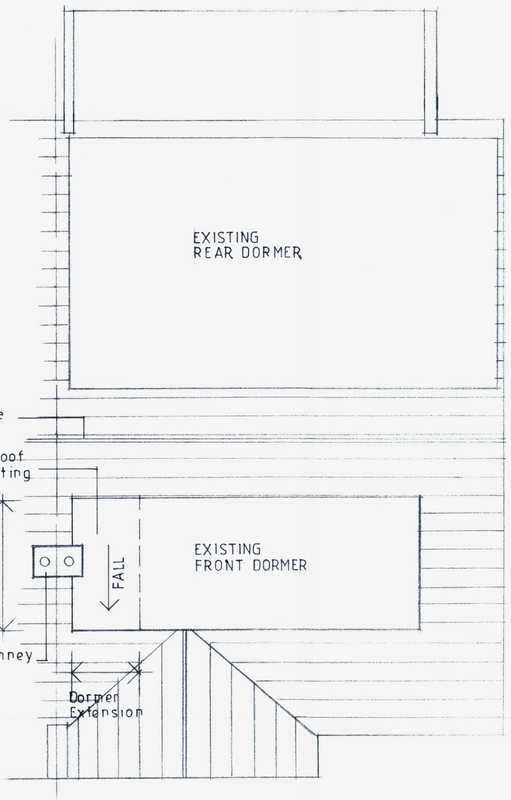

PROPOSED ROOF PLAN

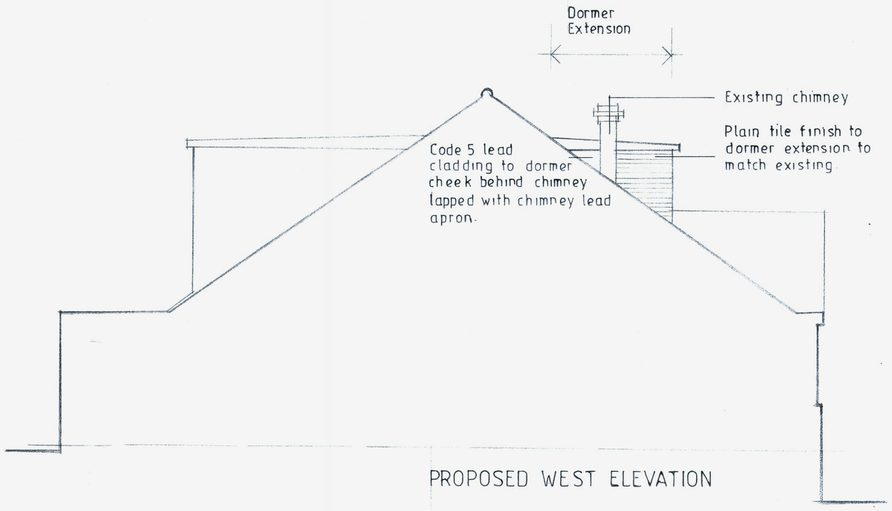

PROPOSED WEST ELEVATION

NOTE
EXISTING NORTH AND EAST ELEVATIONS ARE UNALTERED BY THESE PROPOSALS.

144 DOWNSIDE SHOREHAM-BY-SEA

PROPOSED PLANS ELEVATIONS AND SECTION

SCALE 1:50
DATE MARCH 2021
DWG NO 2021 2

SUSSEX LOFTS CONSTRUCTION tel. no. 07500 947 240