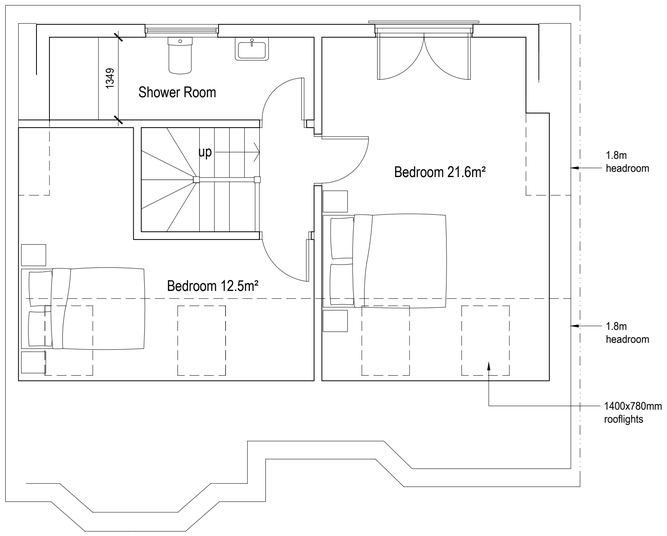

Proposed Loft Floor Plan 1:50

Hip to Gable 20.49m³

Dormer profile 3.47m²x8.2m wide = 28.45m³
total 48.94m³

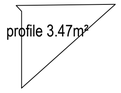

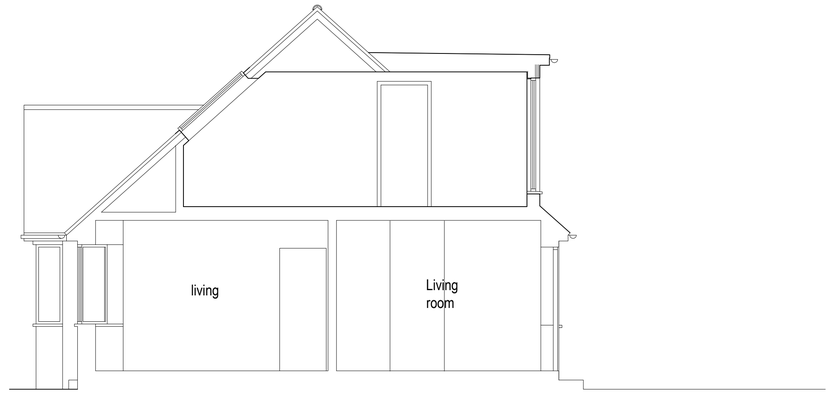

Proposed Section A-A 1:50



Proposed Front Elevation (West) 1:100

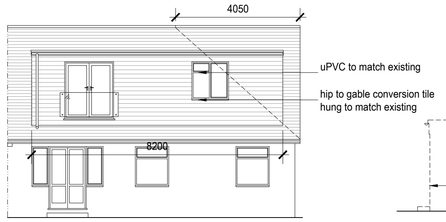

Proposed Rear Elevation (East) 1:100

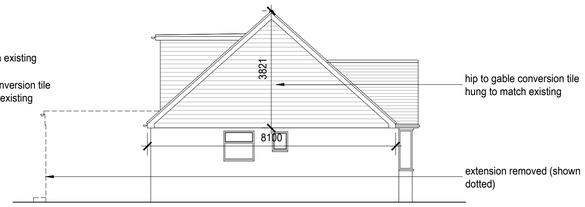

Proposed Side Elevation (North) 1:100

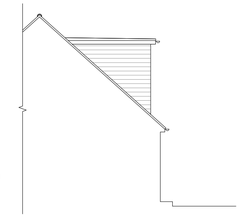

Proposed Side Elevation (South) 1:100

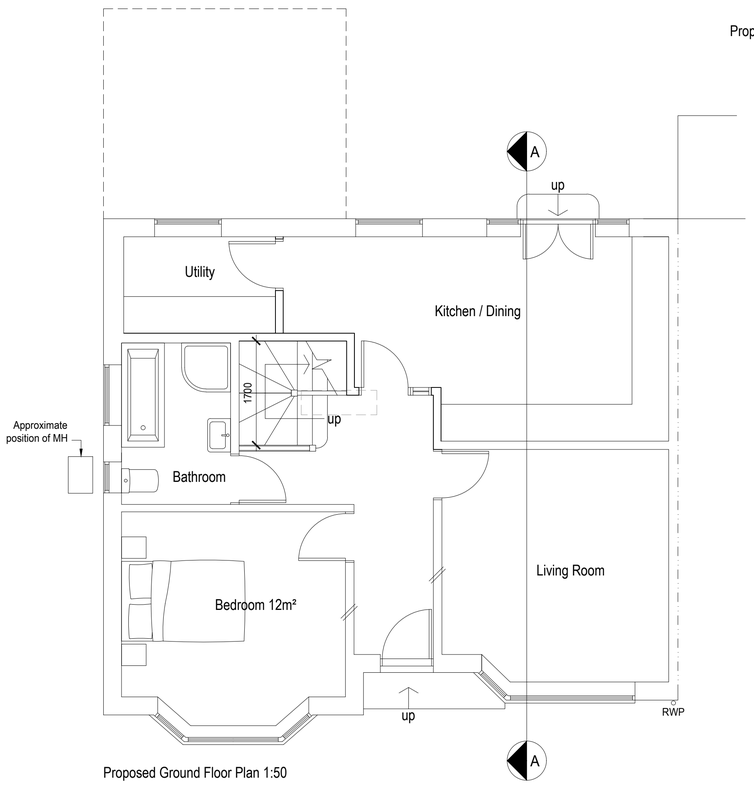

Proposed Ground Floor Plan 1:50

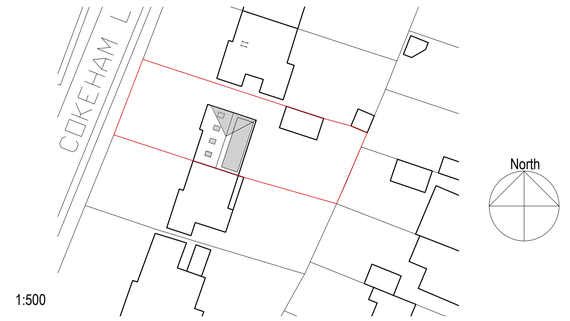

1:500

Block plan 1:500

1:100 0 1 2 3 4 5 6 7 8 9 10m

1:50 0 1 2 3 4 5 6 7 8 9 10m

amendments

bpm Architectural Services Ltd.

client	Jake Cullinane
project	13 Cokeham Lane Sompting East Sussex BN15 9UW
project ref: 2471	Drawing No. 03
drawing title	Proposed Loft Conversion
drawn by	J Boys
date Mar 21	scale 1:50/100@ A1
	www.bpmnet.co.uk info@bpmnet.co.uk

Do not scale off drawing, check all dimensions on site before all work is commenced

All goods materials workmanship to conform with current building regs BSS and COP's