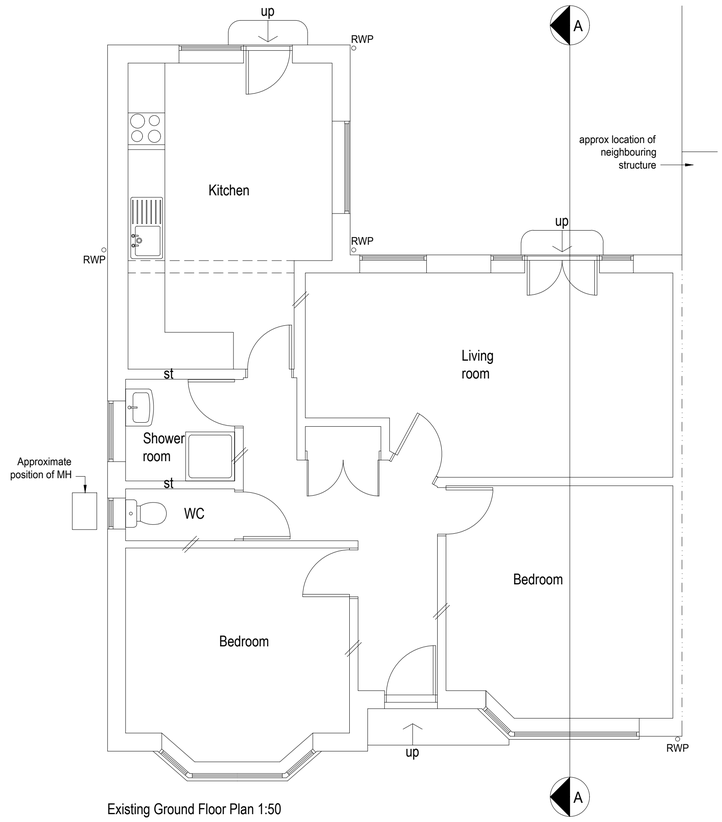

Existing Ground Floor Plan 1:50



Existing Section A-A 1:50



Existing Front Elevation (West) 1:100



Existing Rear Elevation (East) 1:100

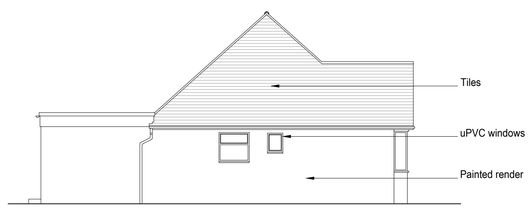

Existing Side Elevation (North) 1:100

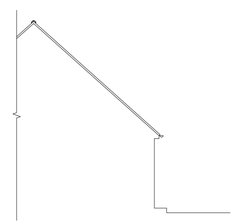

Existing Side Elevation (South) 1:100



Ordnance Survey (c) Crown Copyright 2021. All rights reserved. Licence number 100022432

Location plan 1:1250

1:1250 0 10 20 30 40 50 60 70 80 90 100

1:100 0 1 2 3 4 5 6 7 8 9 10m

1:50 0 1 2 3 4 5 6 7 8 9 10m

amendments

bpm Architectural Services Ltd.

client: Jake Cullinane

project: 13 Cokeham Lane
Sompting
East Sussex
BN15 9UW

project ref: 2471 Drawing No. 01

drawing title: Existing plans , elevations and sections

drawn by: J Boys

date: Feb 21 scale: 1:50/100@ A1

www.bpmnet.co.uk
info@bpmnet.co.uk

Do not scale off drawing, check all dimensions on site before all work is commenced

All goods materials workmanship to conform with current building regs BSS and COP's