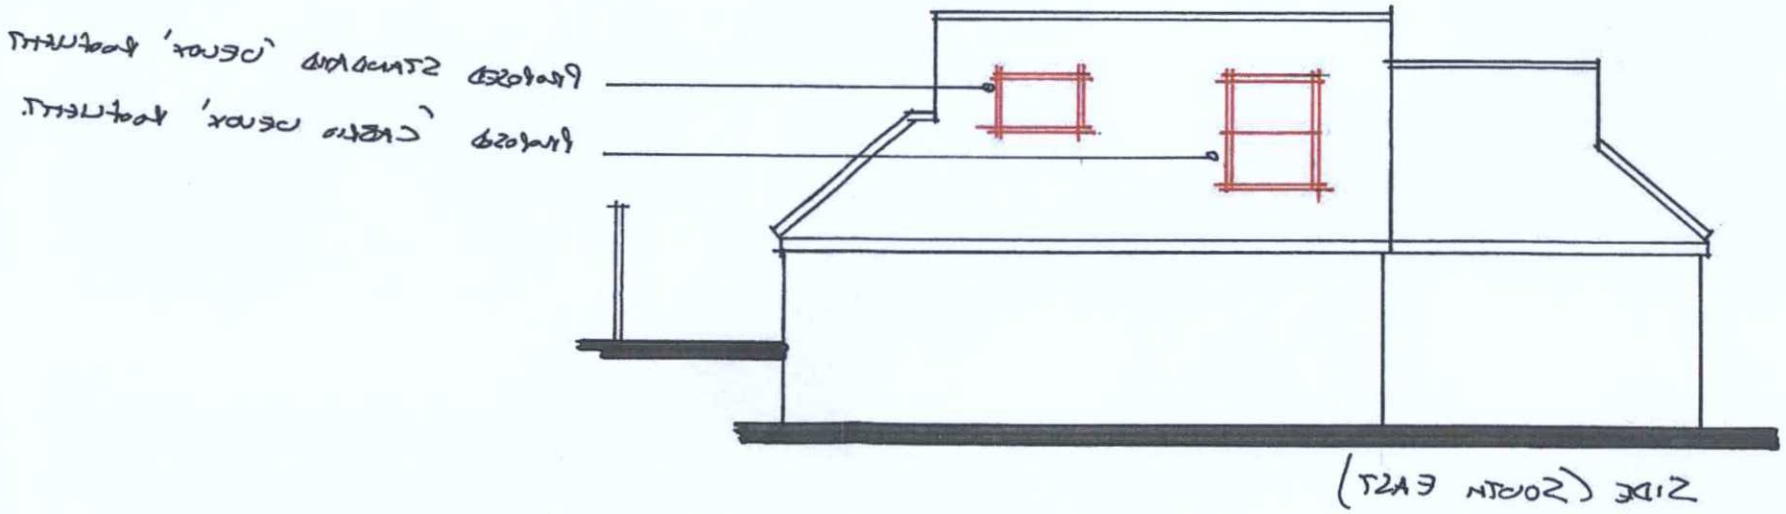

Notes

All dimensions must be checked on site. Drawing can only be scaled for Planning Application purposes. Only written dimensions shall be taken.

The Contractor shall take all necessary site dimensions prior to manufacturing components detailed on this drawing.

All materials and workmanship shall comply with current Building Regulations, relevant British Standards and manufacturers recommendations.

	Date	Revision

ADUR & WORTHING
PLANNING SERVICES
PLAN AWDM/ 1692/16
DATE VALID - 4 DEC 2016

Client

Mr G Reed

Project

30 Hillside
Southwick
BN42 4QD

Provision of rooflights and window to existing detached garage

Drawing Title

Proposed elevations

Scale 1:100 @ A3

Date Nov 2012

Drawing No. **12/10-02**

Rev.