
# 60 Hawkins Crescent, shoreham-by-sea, BN43 6TP

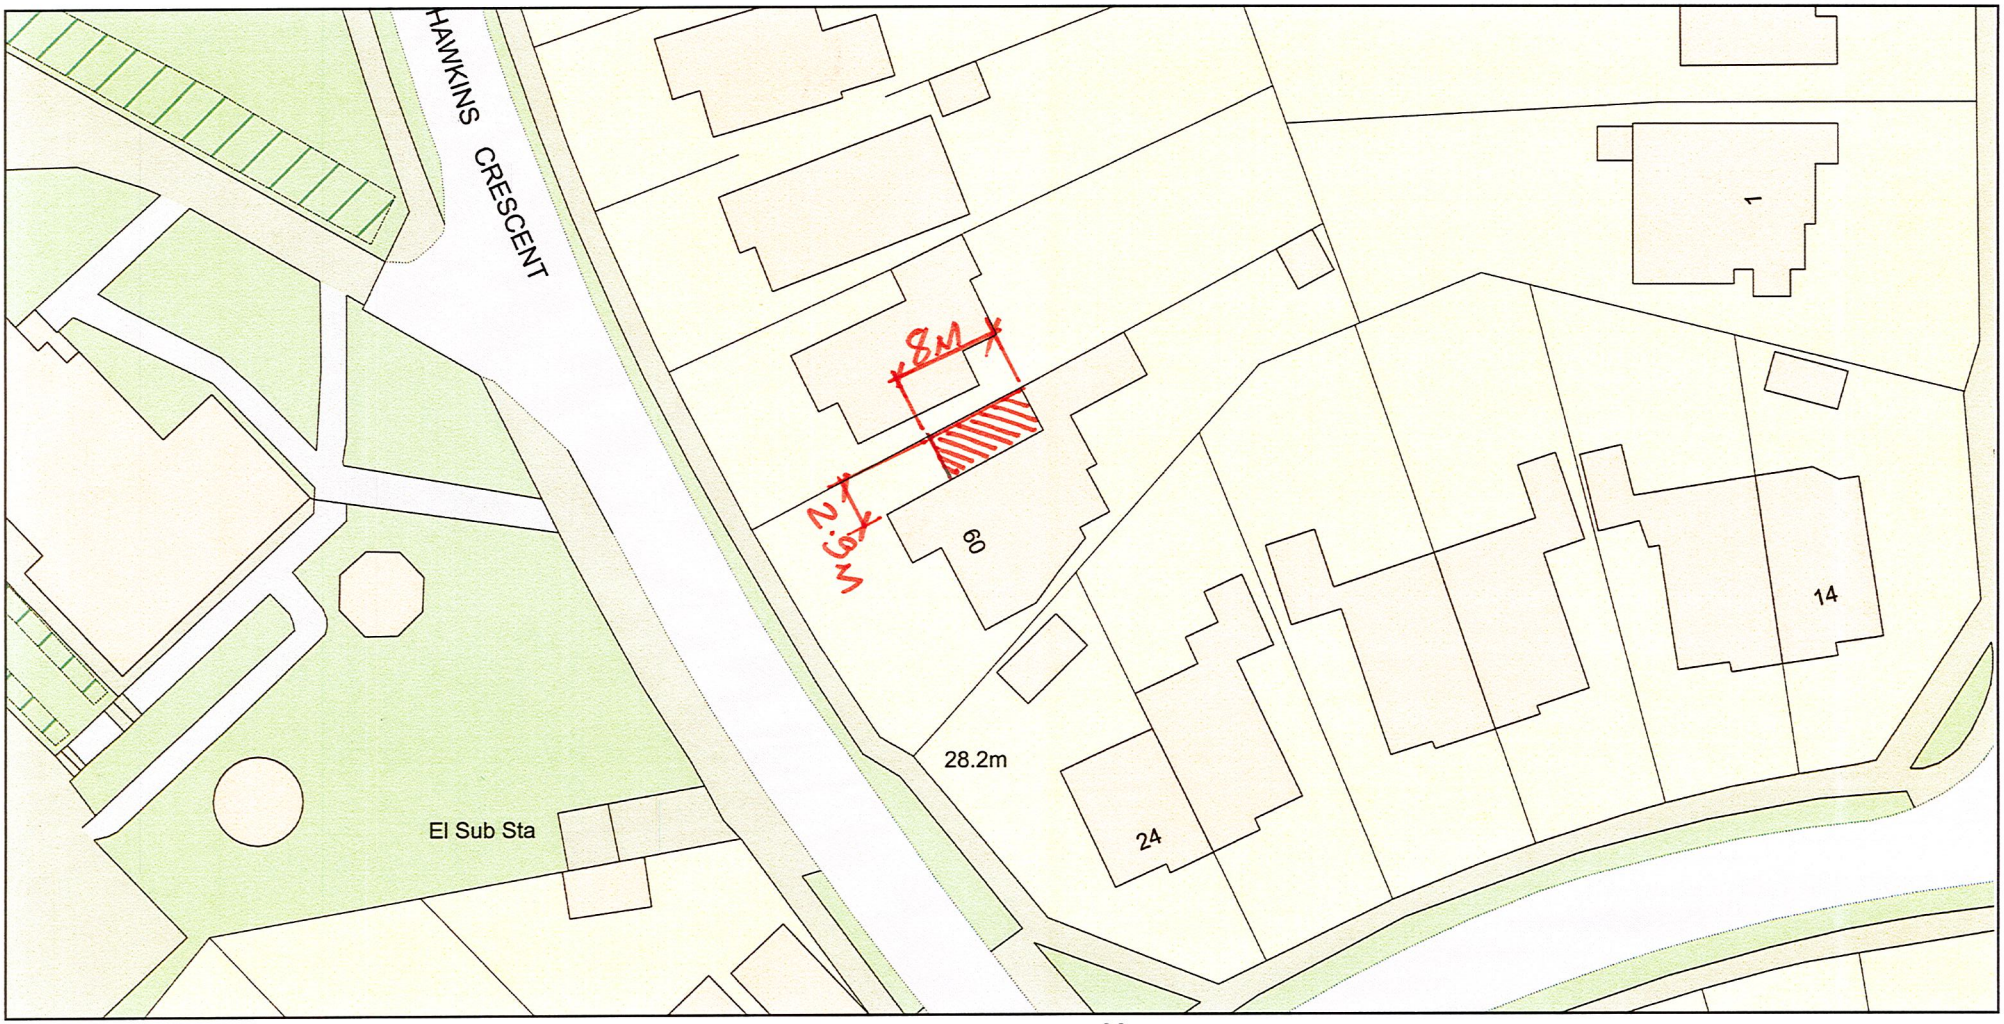


ReQuestaPlan

Plan Produced for: Mr P & Mrs J Knee

Date Produced: 17 Apr 2021

Plan Reference Number: TQRQM21107123113393

Scale: 1:500 @ A4

© Crown copyright and database rights 2021 OS 100042766