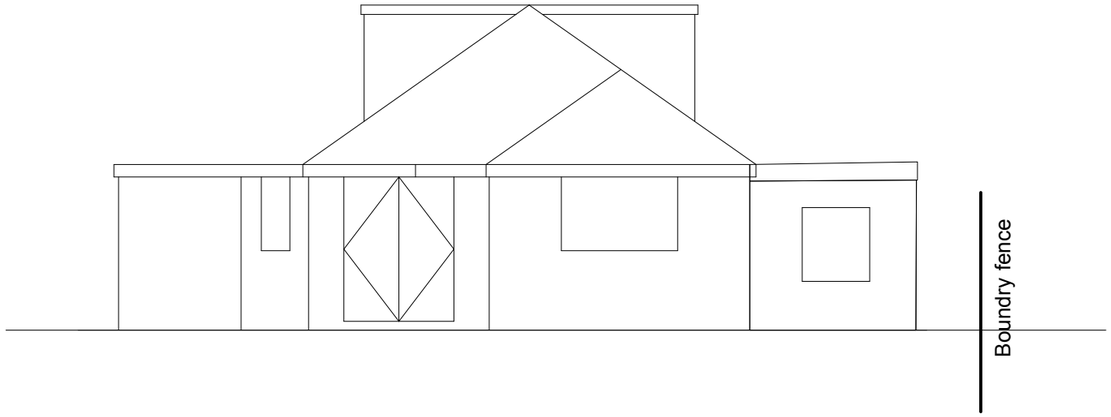
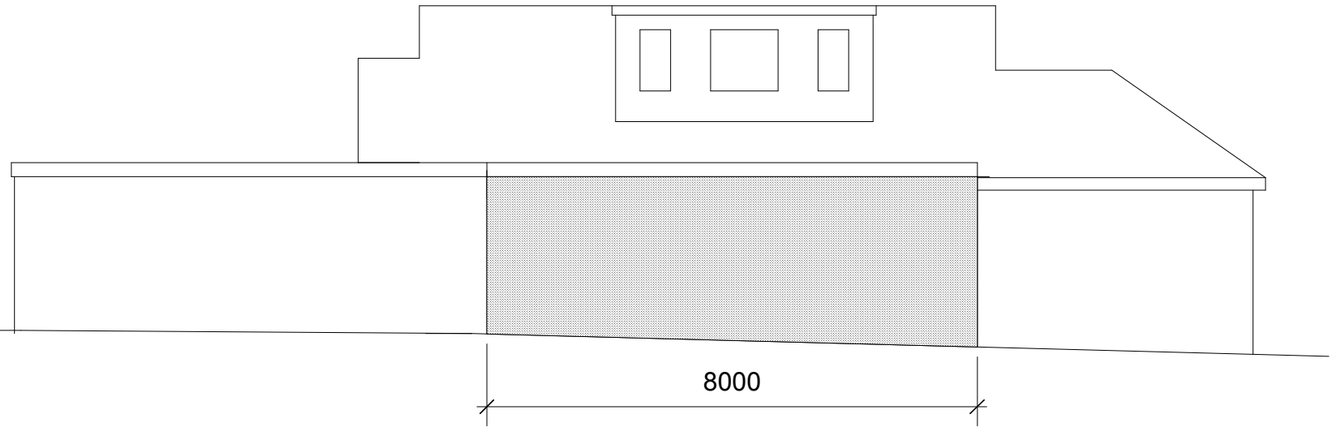


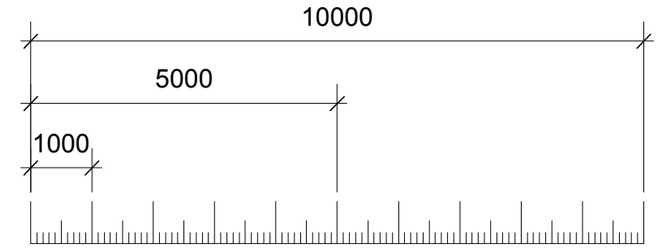

PROPOSED WEST ELEVATION



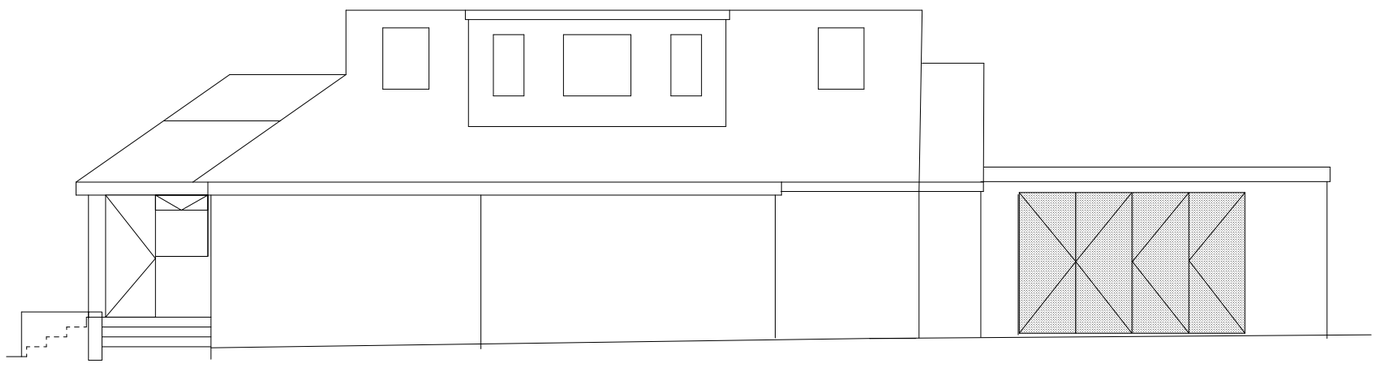

EAST ELEVATION




PROPOSED NORTH ELEVATION




SCALE BAR (mm)



PROPOSED SOUTH ELEVATION

Mr & Mrs Knee
60 Hawkins Crescent
Shoreham by sea
BN43 6TP

Existing Garage conversion and extension

Elevations

Scale 1:100 Date 4/4/21

Drg no - 100 REV A

REV A :-elevations renamed and scale bar added - 21.4.21