




SCALE BAR (mm)

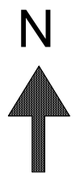

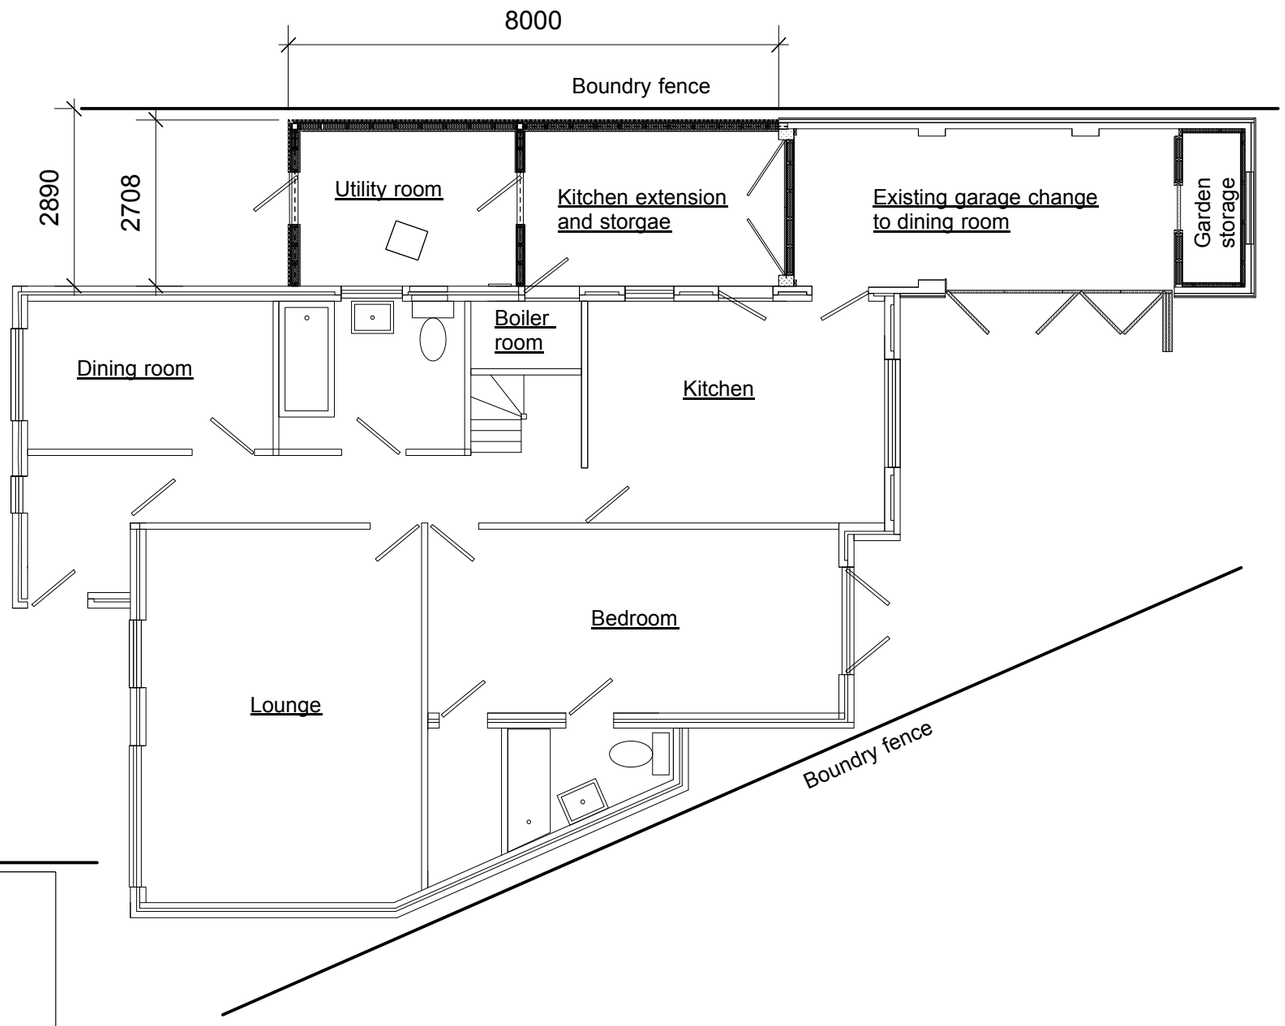

Proposed ground floor plan

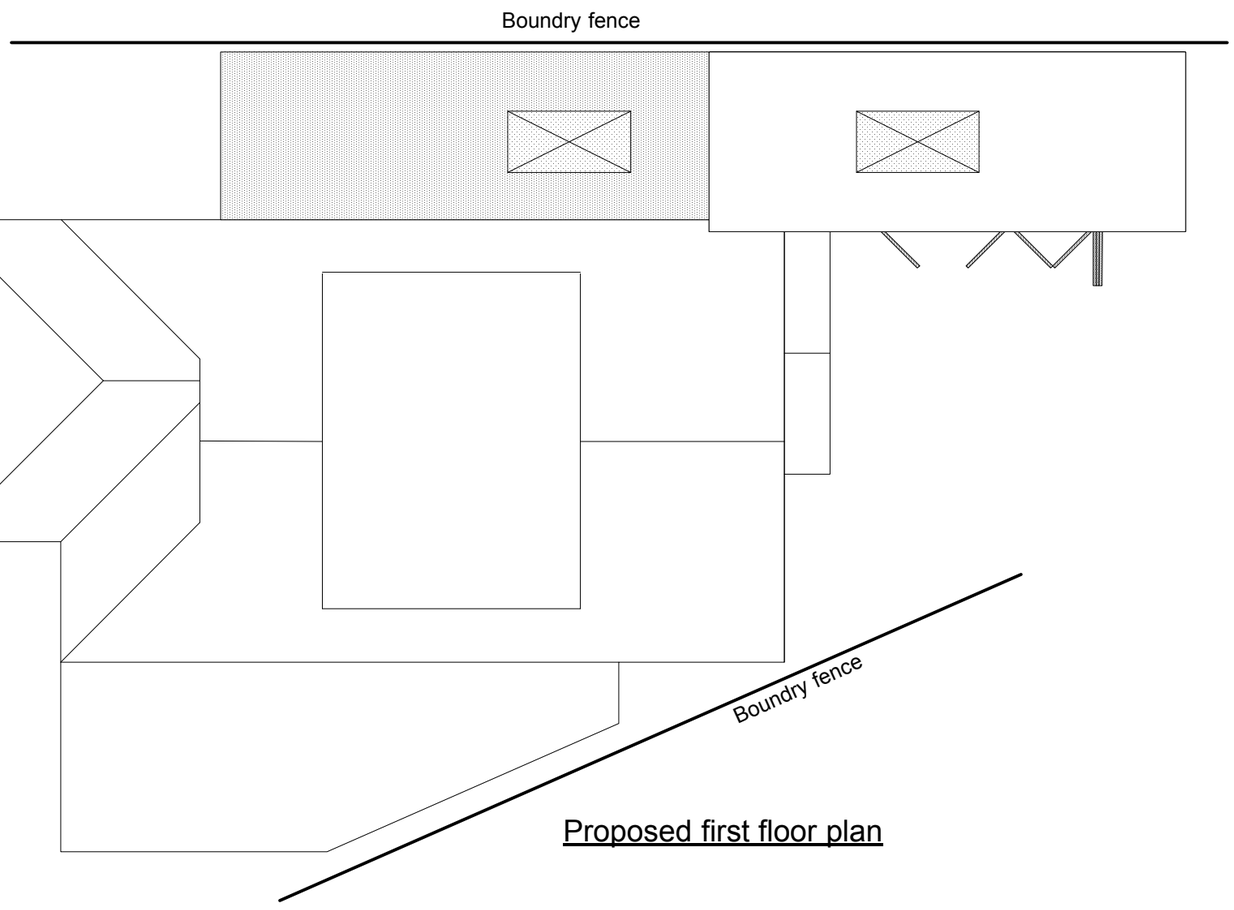

Proposed first floor plan

Mr & Mrs Knee
60 Hawkins Crescent
Shoreham by sea
BN43 6TP

Existing Garage conversion and extension

Floor plans

Scale 1:100 Date 4/4/21

Drg no - 101 rev A

REV A :-elevations rotated and scale bar added - 21.4.21