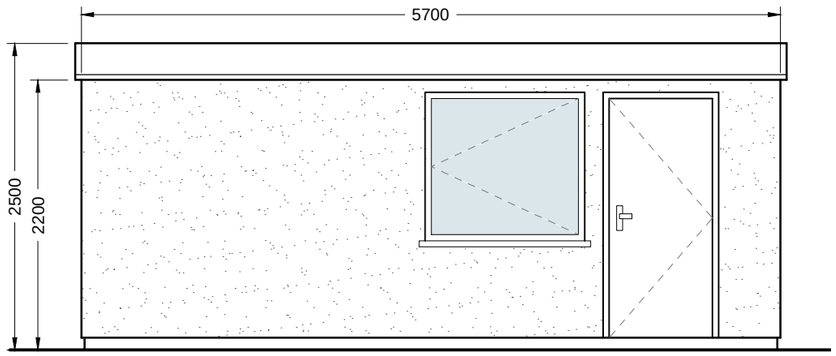

SOUTH ELEVATION

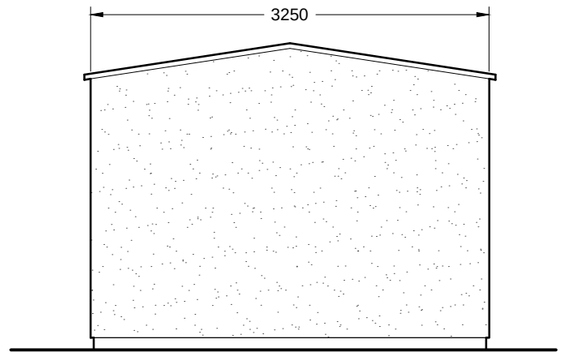

EAST ELEVATION

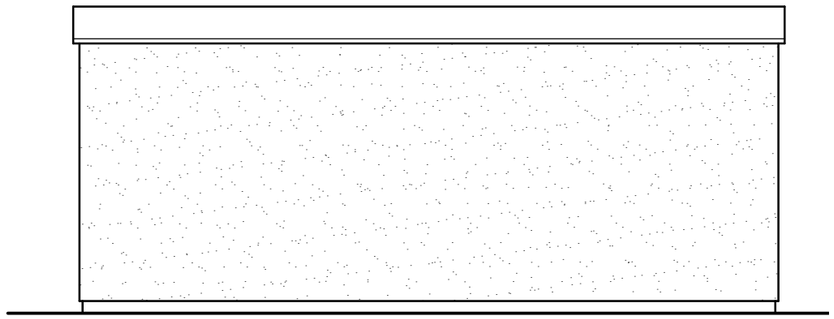

NORTH ELEVATION

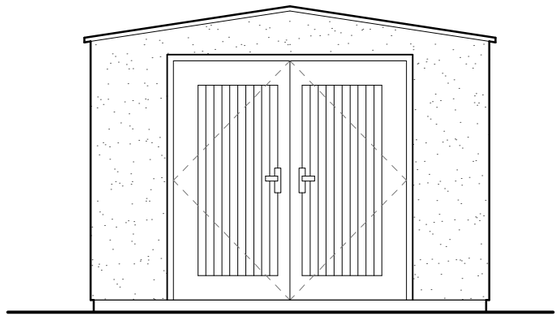

WEST ELEVATION

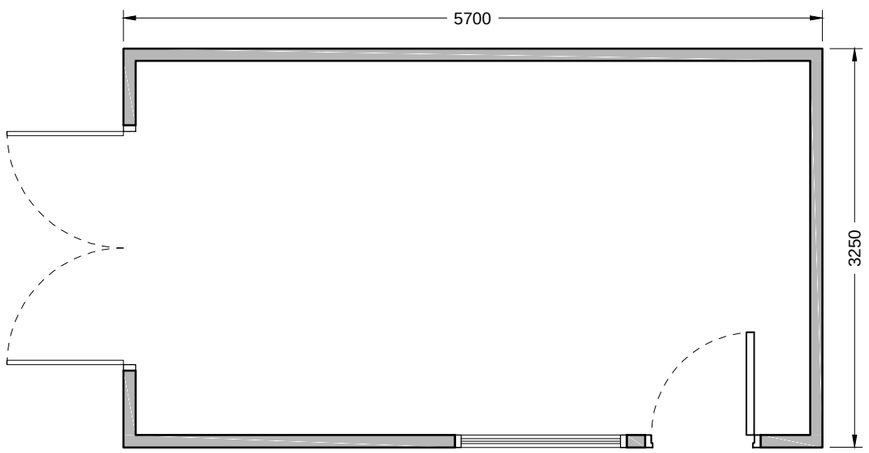

PLAN VIEW



Address: 32 Greenways		
Project: Proposed Replacement Garage		
Drawing Title: Plan & Elevations As Existing		
Drawing Ref: 32Greenways-001		
Date: 12/04/2021	Scale: 1:50 @ A3	Rev: