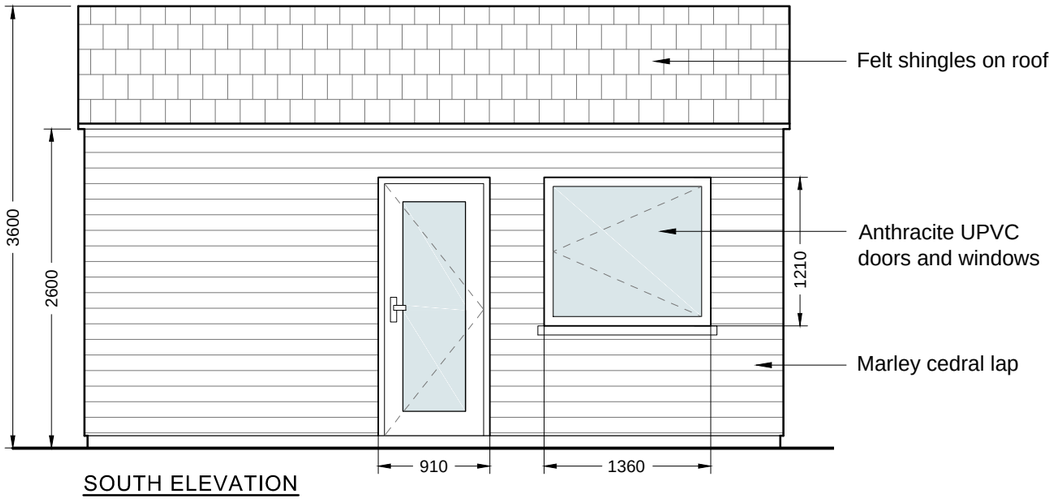


SOUTH ELEVATION

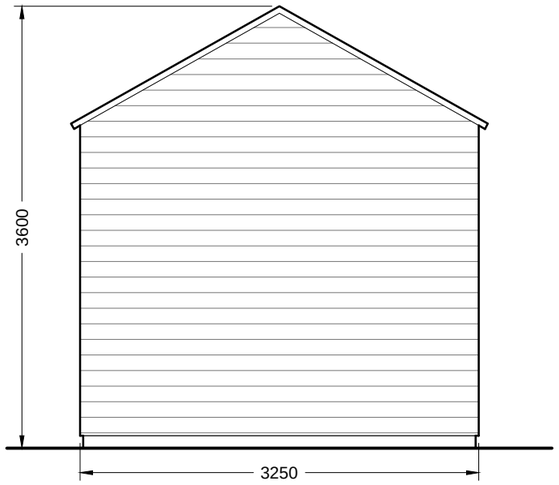


EAST ELEVATION

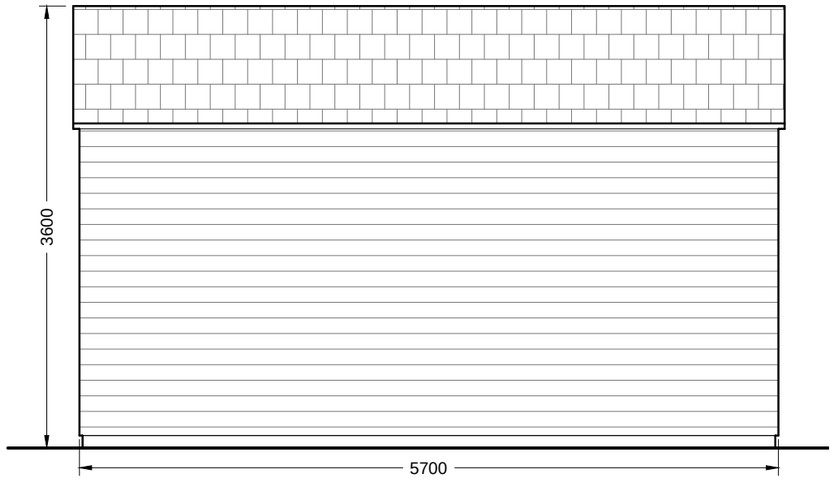


NORTH ELEVATION

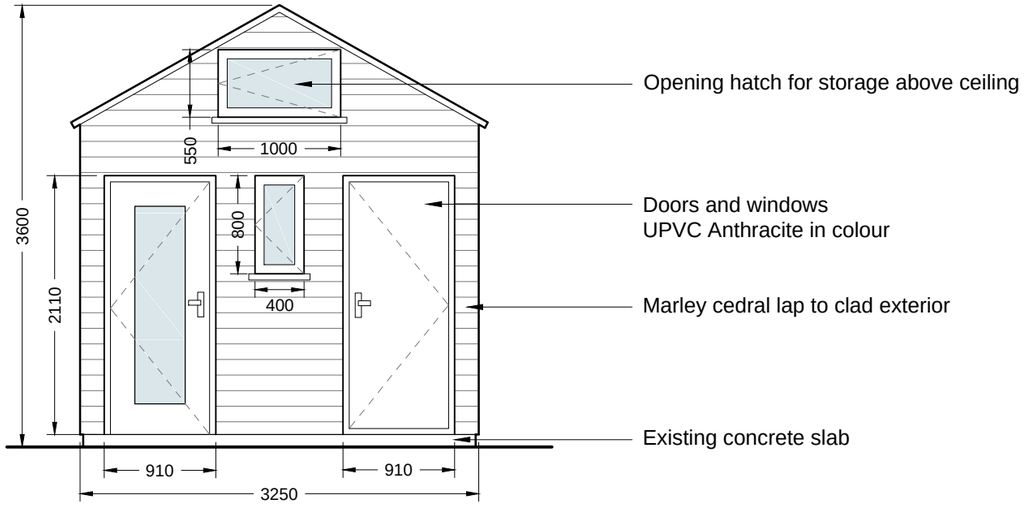


WEST ELEVATION

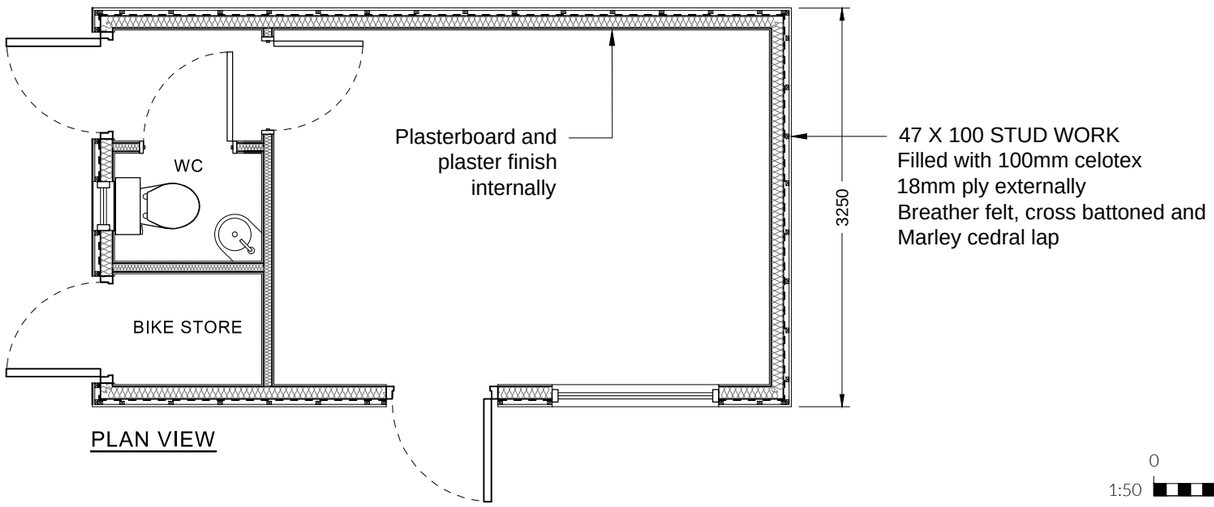


PLAN VIEW

1:50 0 1 2 3 4 5

| | |
|---|---|
| Address: | 32 Greenways |
| Project: | Proposed Replacement Garage |
| Drawing Title: | Plan & Elevations As Proposed |
| Drawing Ref: | 32Greenways-001 |
| Date: 12/04/2021 | Scale: 1:50 @ A3 / Rev: |