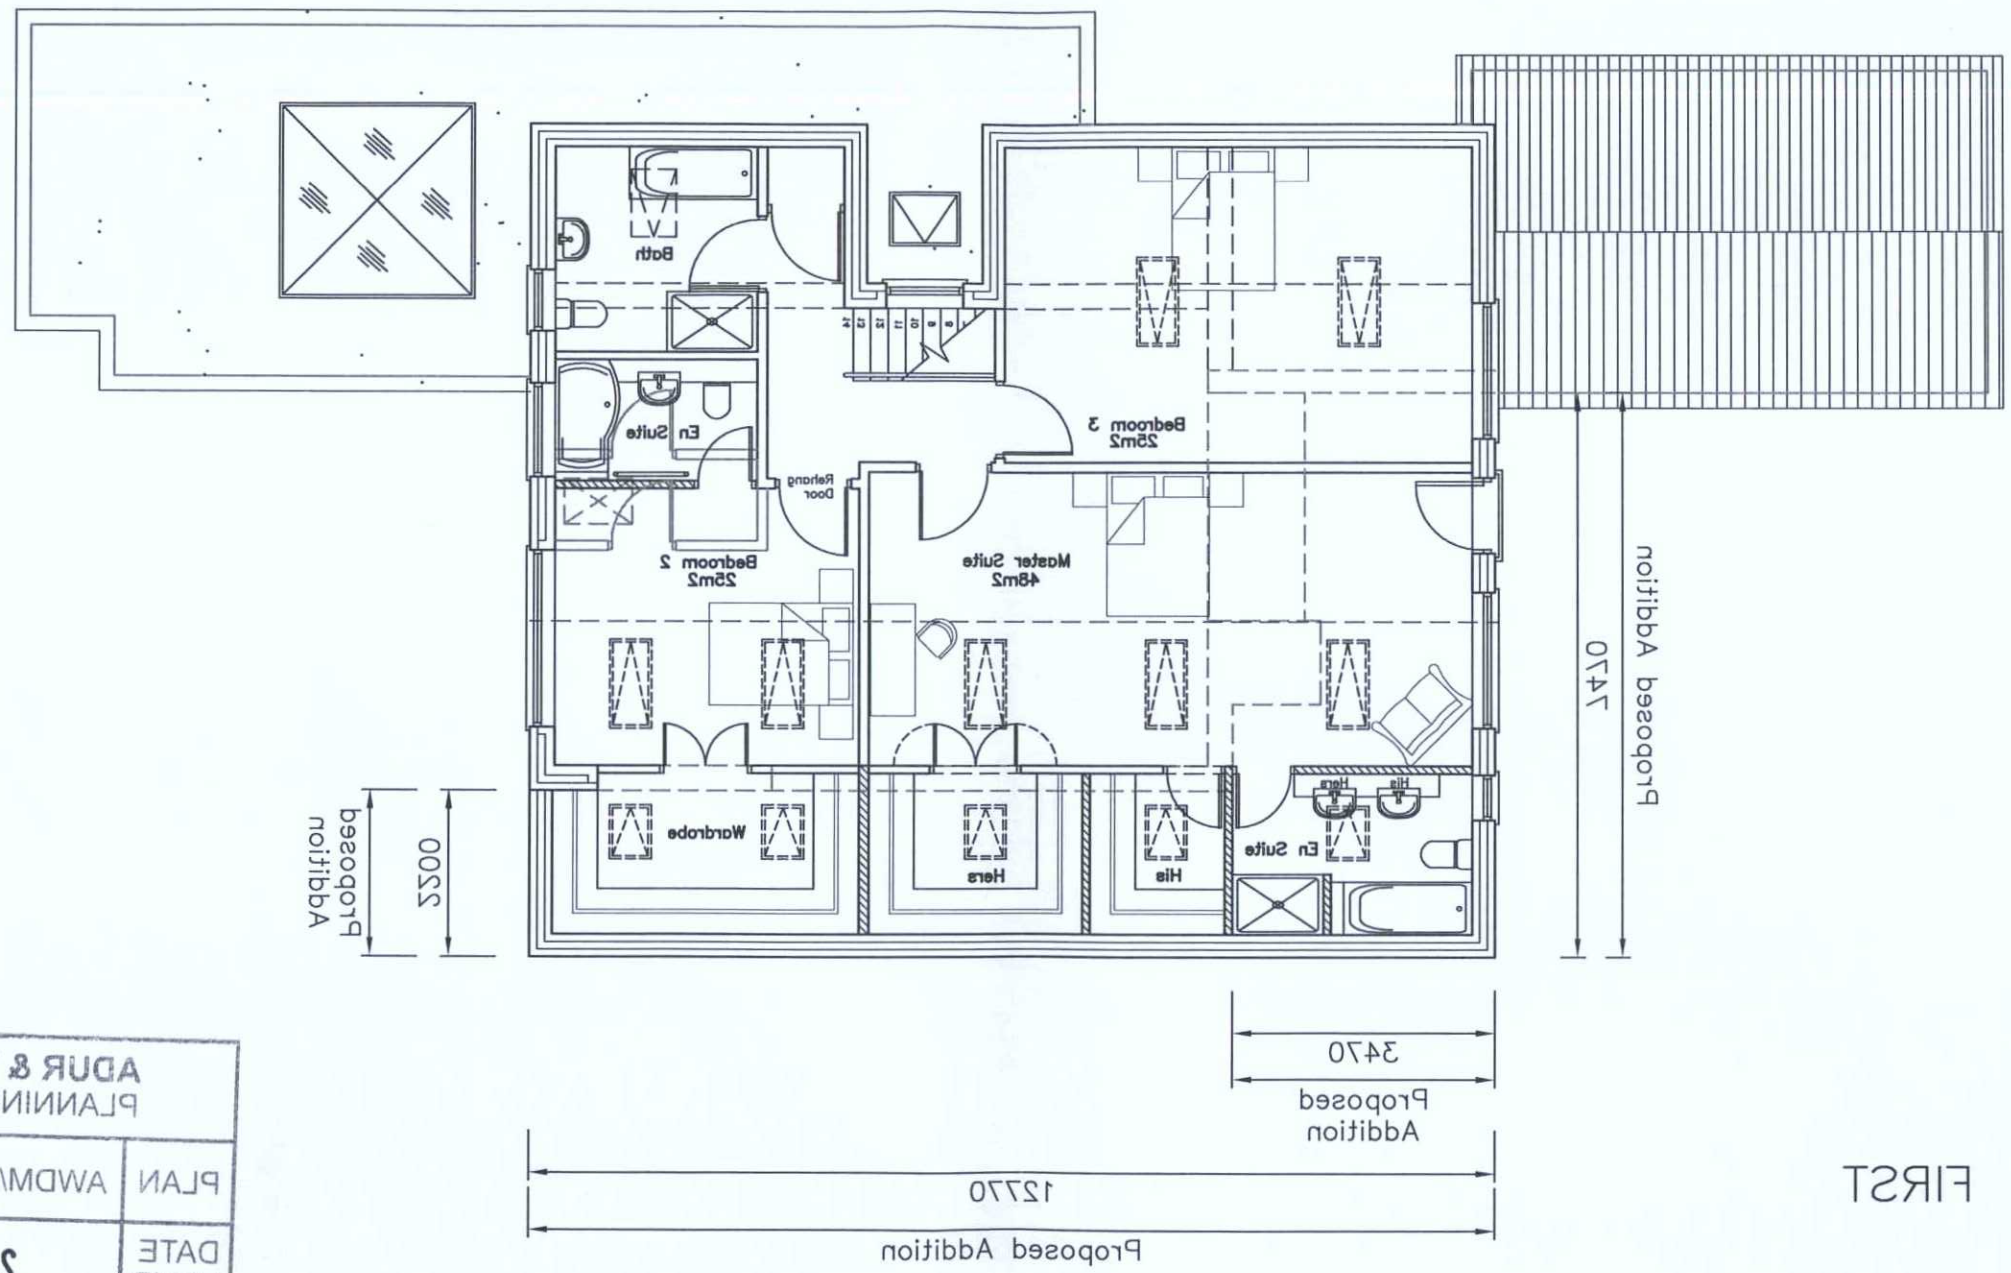

N

FIRST

ADUR & WORTHING PLANNING SERVICES	
PLAN	AWDM/0635/16
DATE VALID	25 APR 2016

6 Mill Hill,
Shoreham,
BN43 5TH

FIRST FLOOR PROPOSED PLAN

Revisions

A.
B.
C.

Martin Critchley
CHARTERED ARCHITECT
The Old Brewery,
15E South Street, Havant,
Hampshire, PO9 1BU
023 92 474 919
critchleyarchitect@hotmail.com

Scale A3 = 1:100
Date 21/04/16
Drawn ELR/JHL/SAR/NKM

1567–427

metres 10 20 30