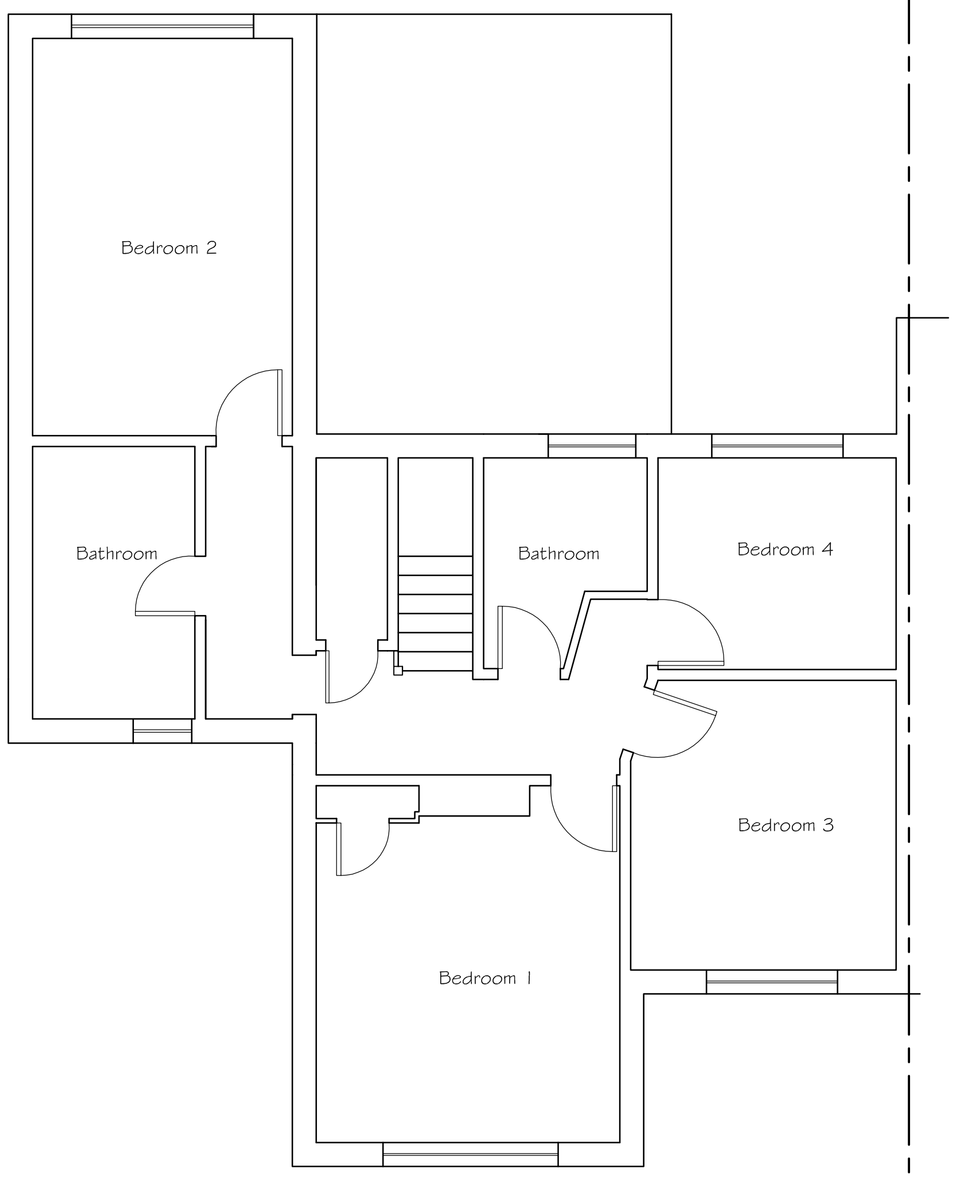

Existing First Floor Plan

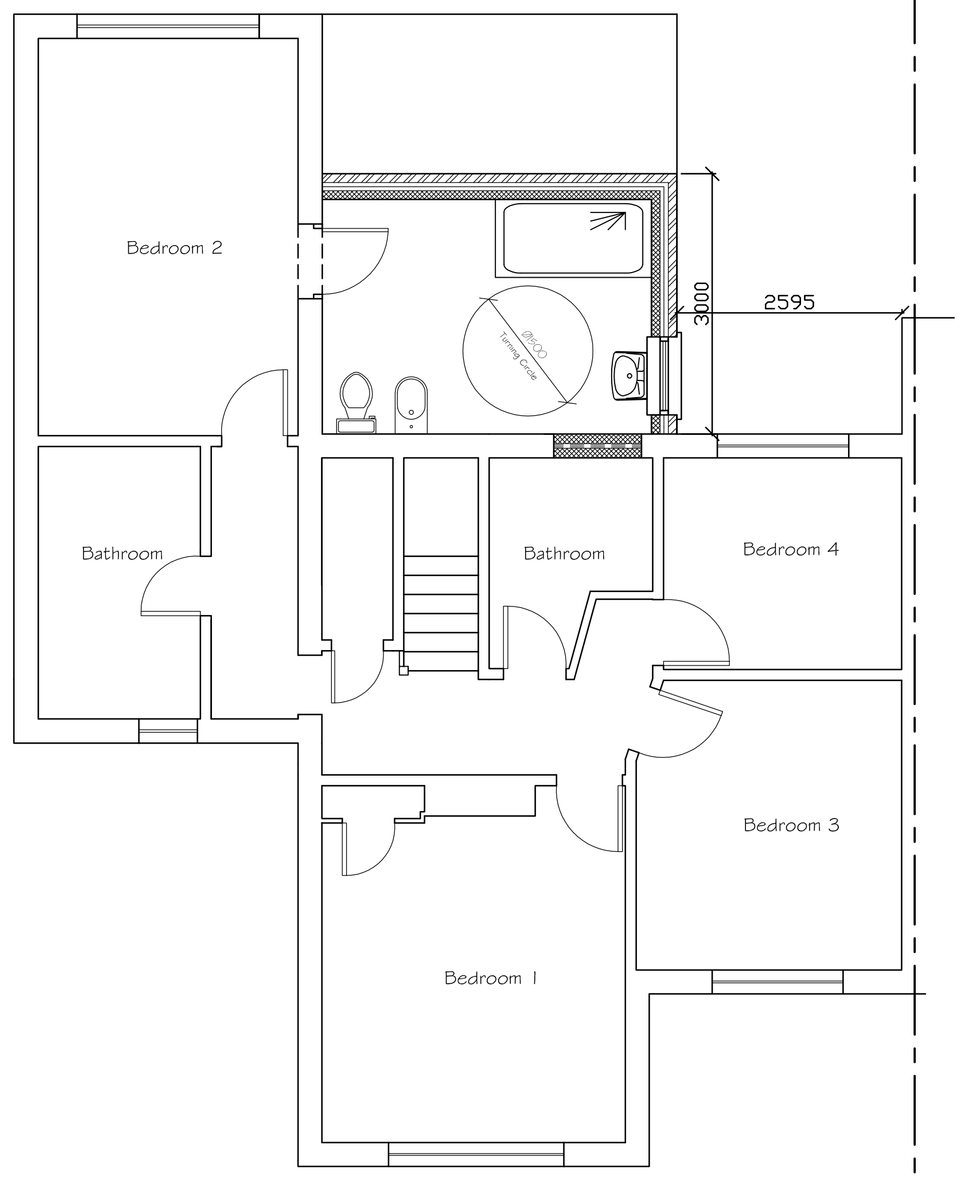

Proposed First Floor Plan

0 0.5 1 2 3 4 5 6 7 8 9 10

SCALE 1:50

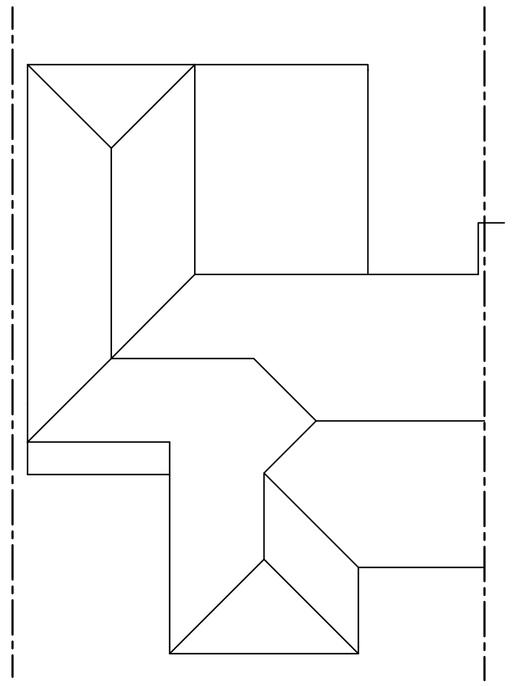

Existing Roof Plan

0 0.5 1 2 3 4 5 6 7 8 9 10

SCALE 1:100

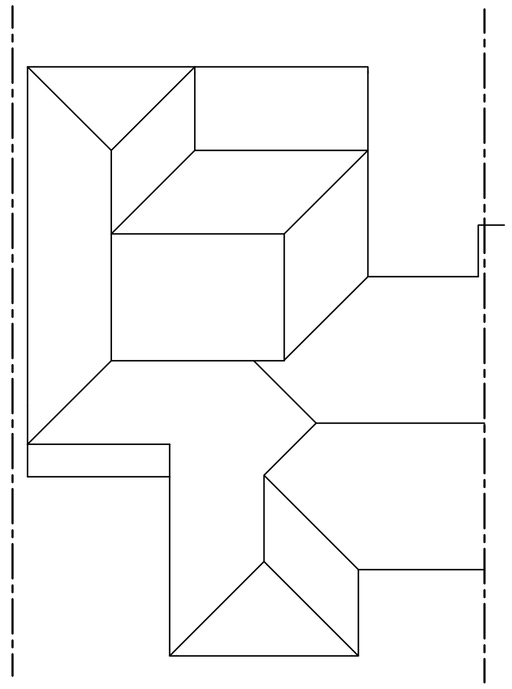

Proposed Roof Plan



Existing Rear (West) Elevation

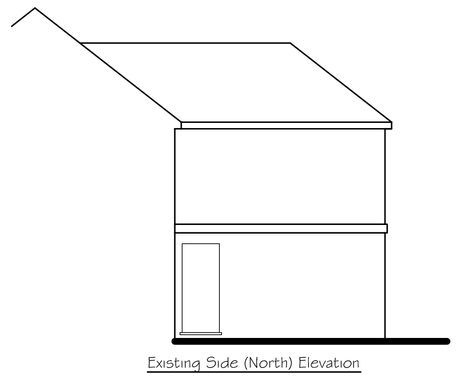

Existing Side (North) Elevation

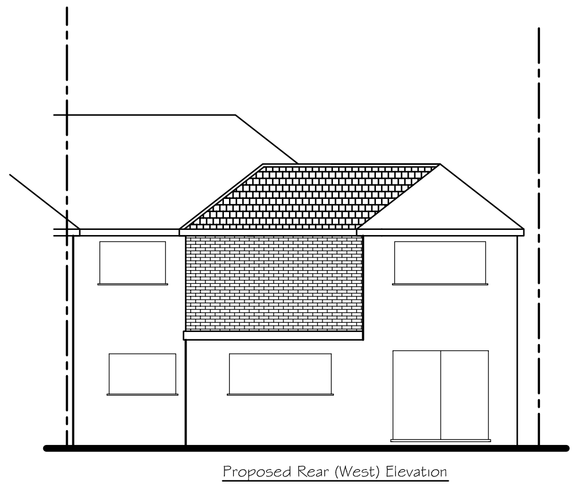

Proposed Rear (West) Elevation

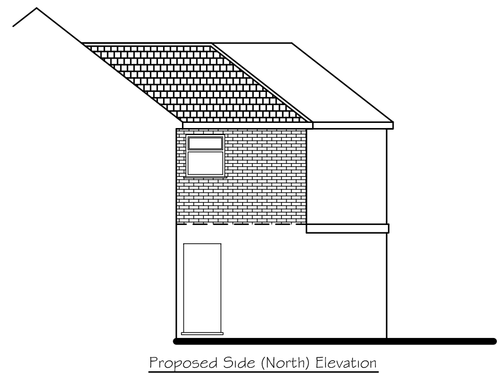

Proposed Side (North) Elevation

0 0.5 1 2 3 4 5 6 7 8 9 10

SCALE 1:100

Tony Rogers
Building Consultants
Address: 40 Dawn Crescent, Upper Beeding
West Sussex, BN44 3WH
Telephone: 01903 815225 Fax: 01903 815225

Rev.	Date:	Revision Description:

Client: Mr & Mrs P O'Donnell

Address: 74 Kingston Lane
Shoreham
West Sussex
BN43 6YQ

Project: Proposed first floor rear extension

Scale: 1:50 1:100
Paper Size A1

Date: March 2022

Drawing No: 22/1488/01

Drawn By: AWR

Revision: