
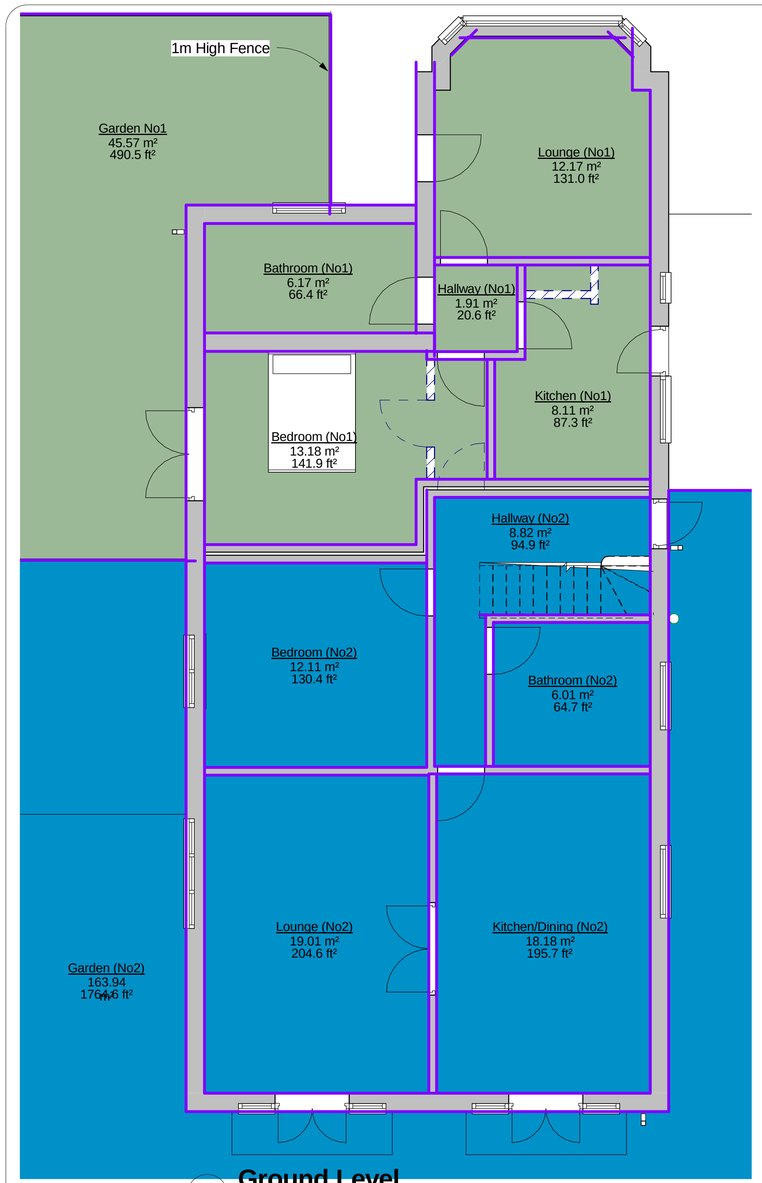


1 Ground Level

1 : 50

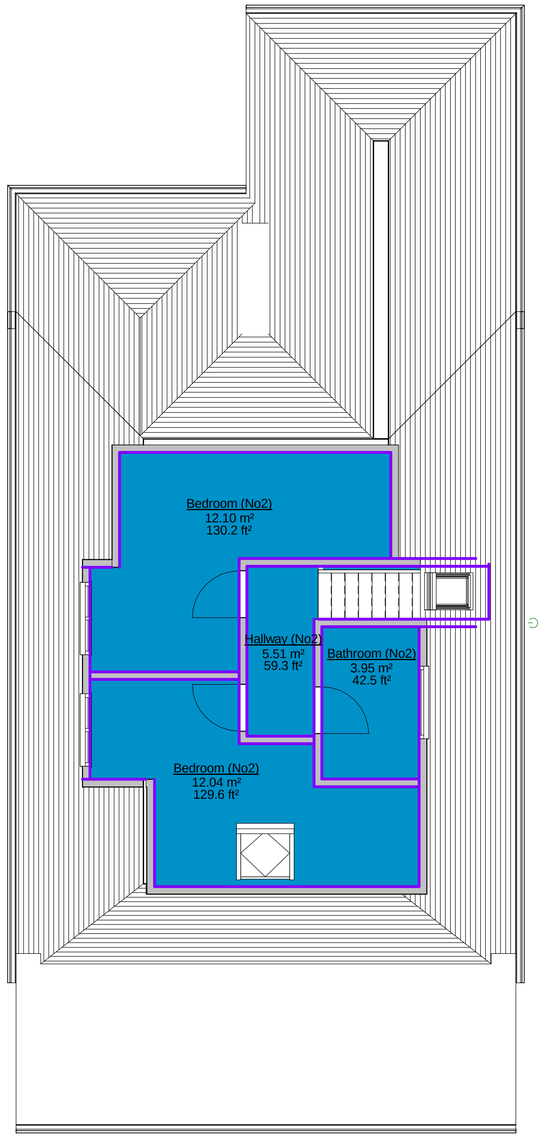

2 First Floor Level

1 : 50

0m 1m 2m 3m 4m 5m

VISUAL SCALE 1:50 @ A1

Notes:

1. THE COPYRIGHT OF THIS DRAWING IS VESTED IN EMPIRE ARCHITECURAL DESIGNS AND IT MAY NOT BE REPRODUCED IN WHOLE OR PART OR USED FOR THE MANUFACTURE OF ANY ARTICLE WITHOUT THE EXPRESS PERMISSION OF THE COPYRIGHT HOLDERS.

2. WORK TO FIGURED DIMENSIONS ONLY.

3. THIS DRAWING IS TO BE READ IN CONJUNCTION WITH ALL RELEVANT ARCHITECT'S, SERVICE ENGINEER'S AND EMPIRE ARCHITECURAL DESIGNS DRAWINGS AND SPECIFICATIONS.

Flat Legend

- Kitchen (No1)
- Bathroom (No1)
- Bedroom (No1)
- Hallway (No1)
- Garden No1
- Lounge (No1)
- Kitchen/Dining (No2)
- Lounge (No2)
- Bedroom (No2)
- Bathroom (No2)
- Hallway (No2)
- Garden (No2)

Flat Area Schedule

No	Name	Area
2	Bedroom (No1)	13 m²
3	Bathroom (No1)	6 m²
5	Lounge (No1)	12 m²
6	Kitchen (No1)	8 m²
7	Bedroom (No2)	12 m²
8	Lounge (No2)	19 m²
9	Kitchen/Dining (No2)	18 m²
10	Bathroom (No2)	6 m²
11	Hallway (No2)	9 m²
12	Hallway (No1)	2 m²
13	Bedroom (No2)	12 m²
14	Hallway (No2)	6 m²
15	Bathroom (No2)	4 m²
16	Bedroom (No2)	12 m²
17	Garden No1	46 m²
18	Garden (No2)	164 m²

Grand total: 16 349 m²

D	Alter drive and add door to unit 2		02/03/18
C	Adjust Front Fence Line		23/01/18
B	Removal of Bedroom Two from Front Unit		17/01/18
A	Chaneg of Design		15/12/17

Revision Number	Revision Description	Issued by	Revision Date

STATUS: PLANNING ISSUE

Empire Architectural Design
E: enquiries@empire-designs.co.uk
T: 01273 934907
www.empireconstructiongroup.co.uk

339 Kingsway
Hove
East Sussex
BN3 3PD

CLIENT: Mr R Clark
13 Manor Hall Rd
Southwick
West Sussex
BN42 4NA

DRAWING: Conversion of 1No 3 Bed and 1No 1 Bed Bungalows

TITLE: Sqaure Meterage and Flat Layout

SCALE AT A2:	DATE:	DRAWN:	CHECKED:
1 : 50	24/04/17	AP	AP

PROJECT NO:	DRAWING NO:	REVISION:
MAN-HAL	EAD/0020/17/04	D