
DRAWING SCALE 1:200

0 10 20 30 40 50 60

DRAWING SCALE 1:1250

0 10 20 30 40 50 60

SITE LOCATION PLAN SCALE 1:1250

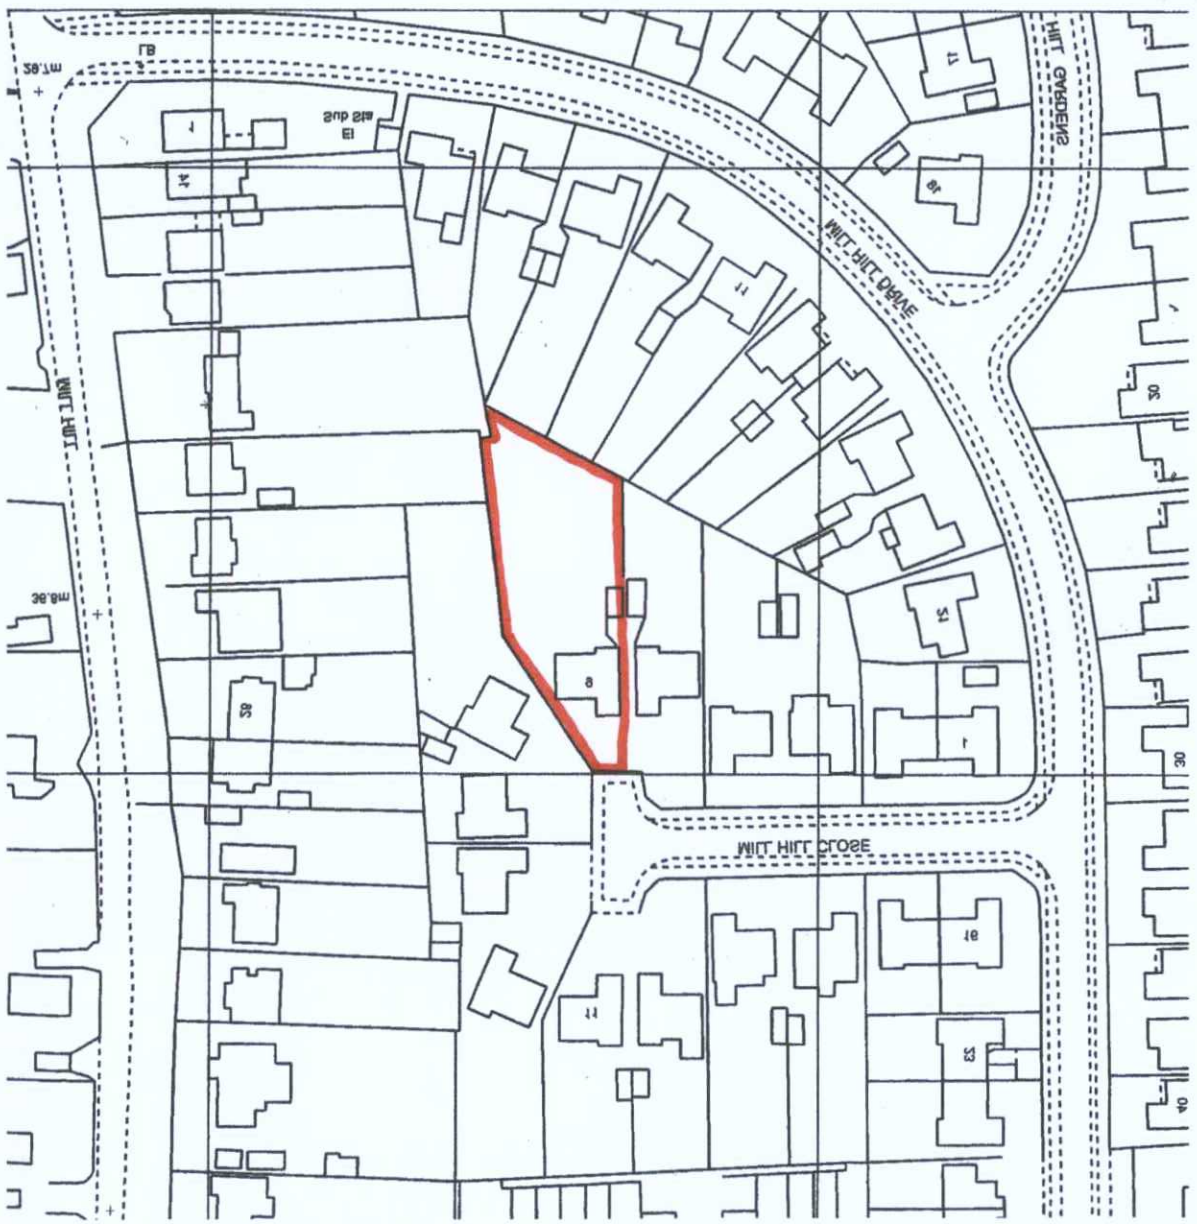

BLOCK PLAN SCALE 1:200



Client	MR & MRS HILLS
	63 HOLMES AVENUE
	HOVE BN3 7LB
Drawing Title	SITE LOCATION PLAN
	BLOCK PLAN
Job Title	AND LOFT CONVERSION
	PROPOSED REAR EXTENSION
	8 MILLHILL CLOSE SHOREHAM
Job Number	1250
Date	23.02.15
Revision	
Scale	1 : 1250
	1 : 200
Drawing Number	06

PARTNERSHIP
PACE
18 Middleton Avenue Hove Sussex BN3 4PJ
Tel/fax: 01273 423888 pagearc@btopenworld.com

PAPER SIZE A3

PLANNING SERVICES
ADUR & WORTHING
PLAN AWDM/0933/15
DATE - 5 AUG 2015
VALID