
DRAWING SCALE 1:50

1m 2m 3m 4m 5m 6m 7m 8m 9m 10m

2m 4m 6m 8m 10m 12m 14m 16m 18m 20m


DRAWING SCALE 1:100

ADUR & WORTHING
PLANNING SERVICES
AWDM/663/12
VALID
- 2 AUG 2012

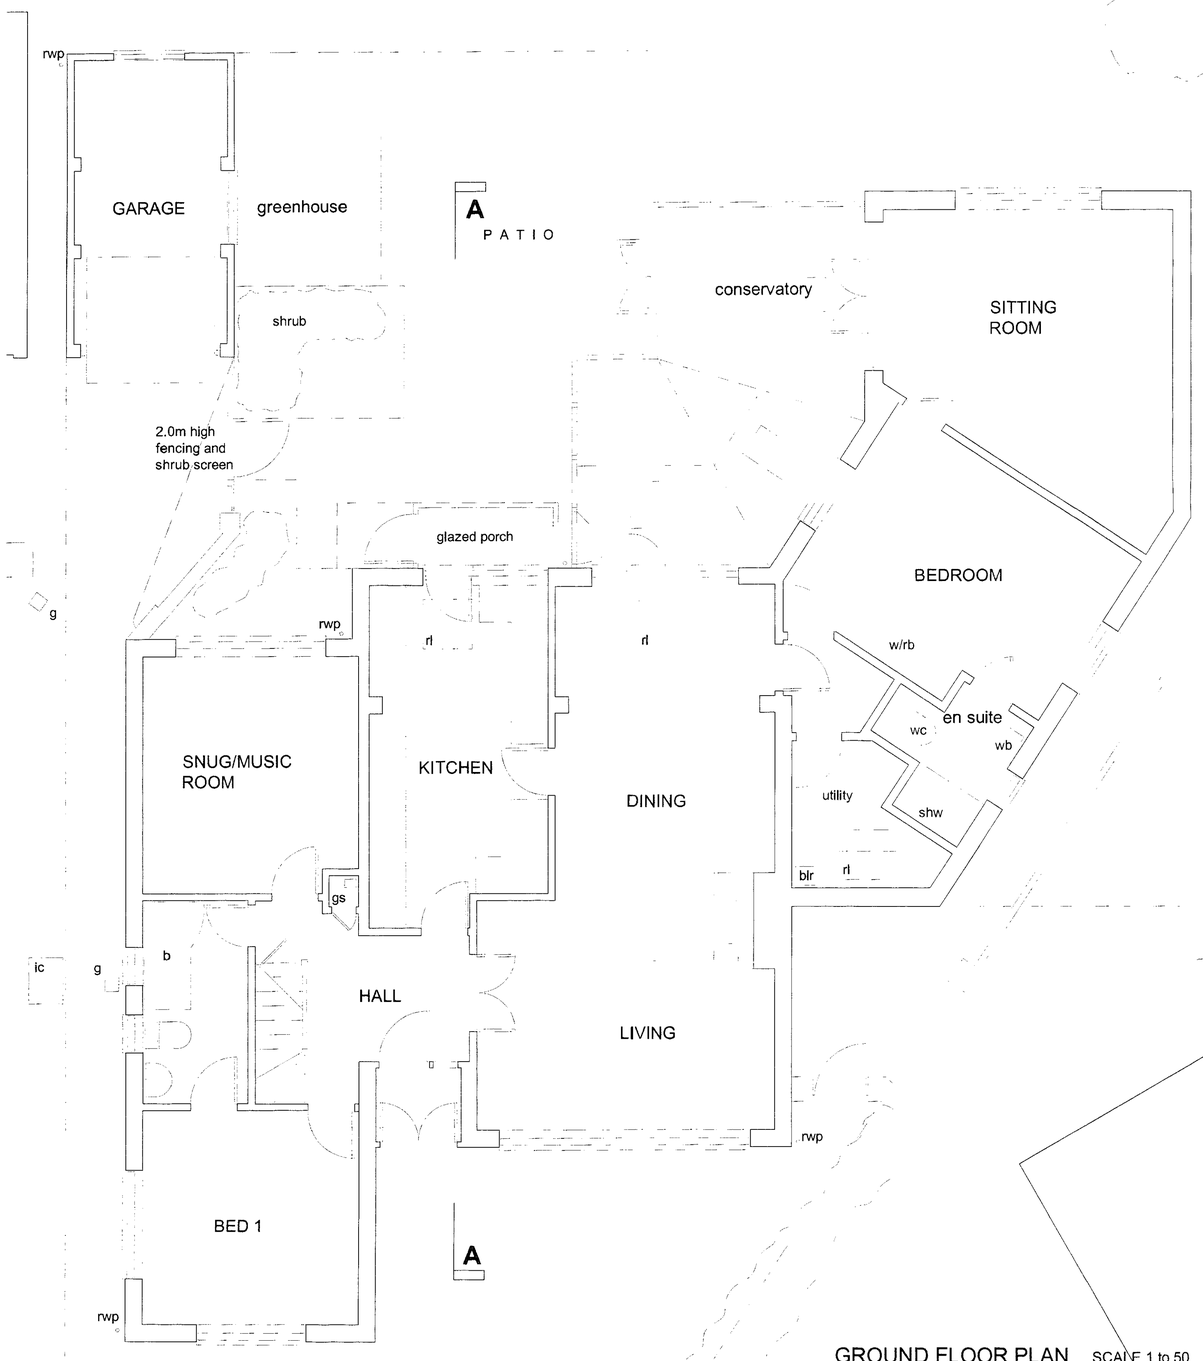

GROUND FLOOR PLAN SCALE 1 to 50

GRANNY ANNEXE

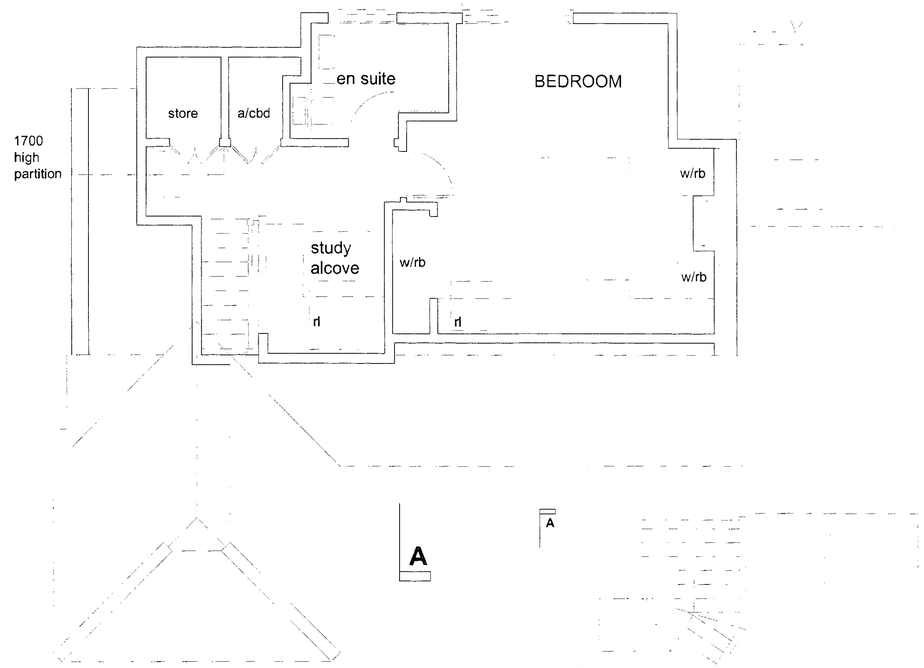

FIRST FLOOR PLAN SCALE 1 to 50



ROOF PLAN

N

PAPER SIZE A1

REV D: 01.08.12 First floor layout amended. Front roof windows amended

REV C: 26.07.12 Rear dormer reduced. First floor layout amended.

REV B: 10.07.12 Amendments to first floor dormer and rear pitched roofs

REV A: 09.05.12 First floor ensuite layout altered + general minor amendments

PAGE
PARTNERSHIP
12 Middleton Avenue Hove E. Sussex BN3 4RJ
Tel/Fax 01273 424888 mail@page-architects.net

Client

Mr & Mrs Hills
63 Holmes Avenue
Hove
BN3 7LB

Job Title

6 MILLHILL CLOSE SHOREHAM
BN43 5TP
PROPOSED REAR EXTENSION
FORMING GRANNY ANNEXE, LOFT
CONVERSION AND CONSERVATORY

Drawing Title

BUILDING AS
PROPOSED
FLOOR PLANS
ROOF PLAN
Planning Application
Drawing REVISED

Job Number	Scale
12520	1 : 50 1 : 100

Drawing Number

04

Date	Revision
25.04.12	D