


1:100 0 10m
Scale bar
1:50 0 10m

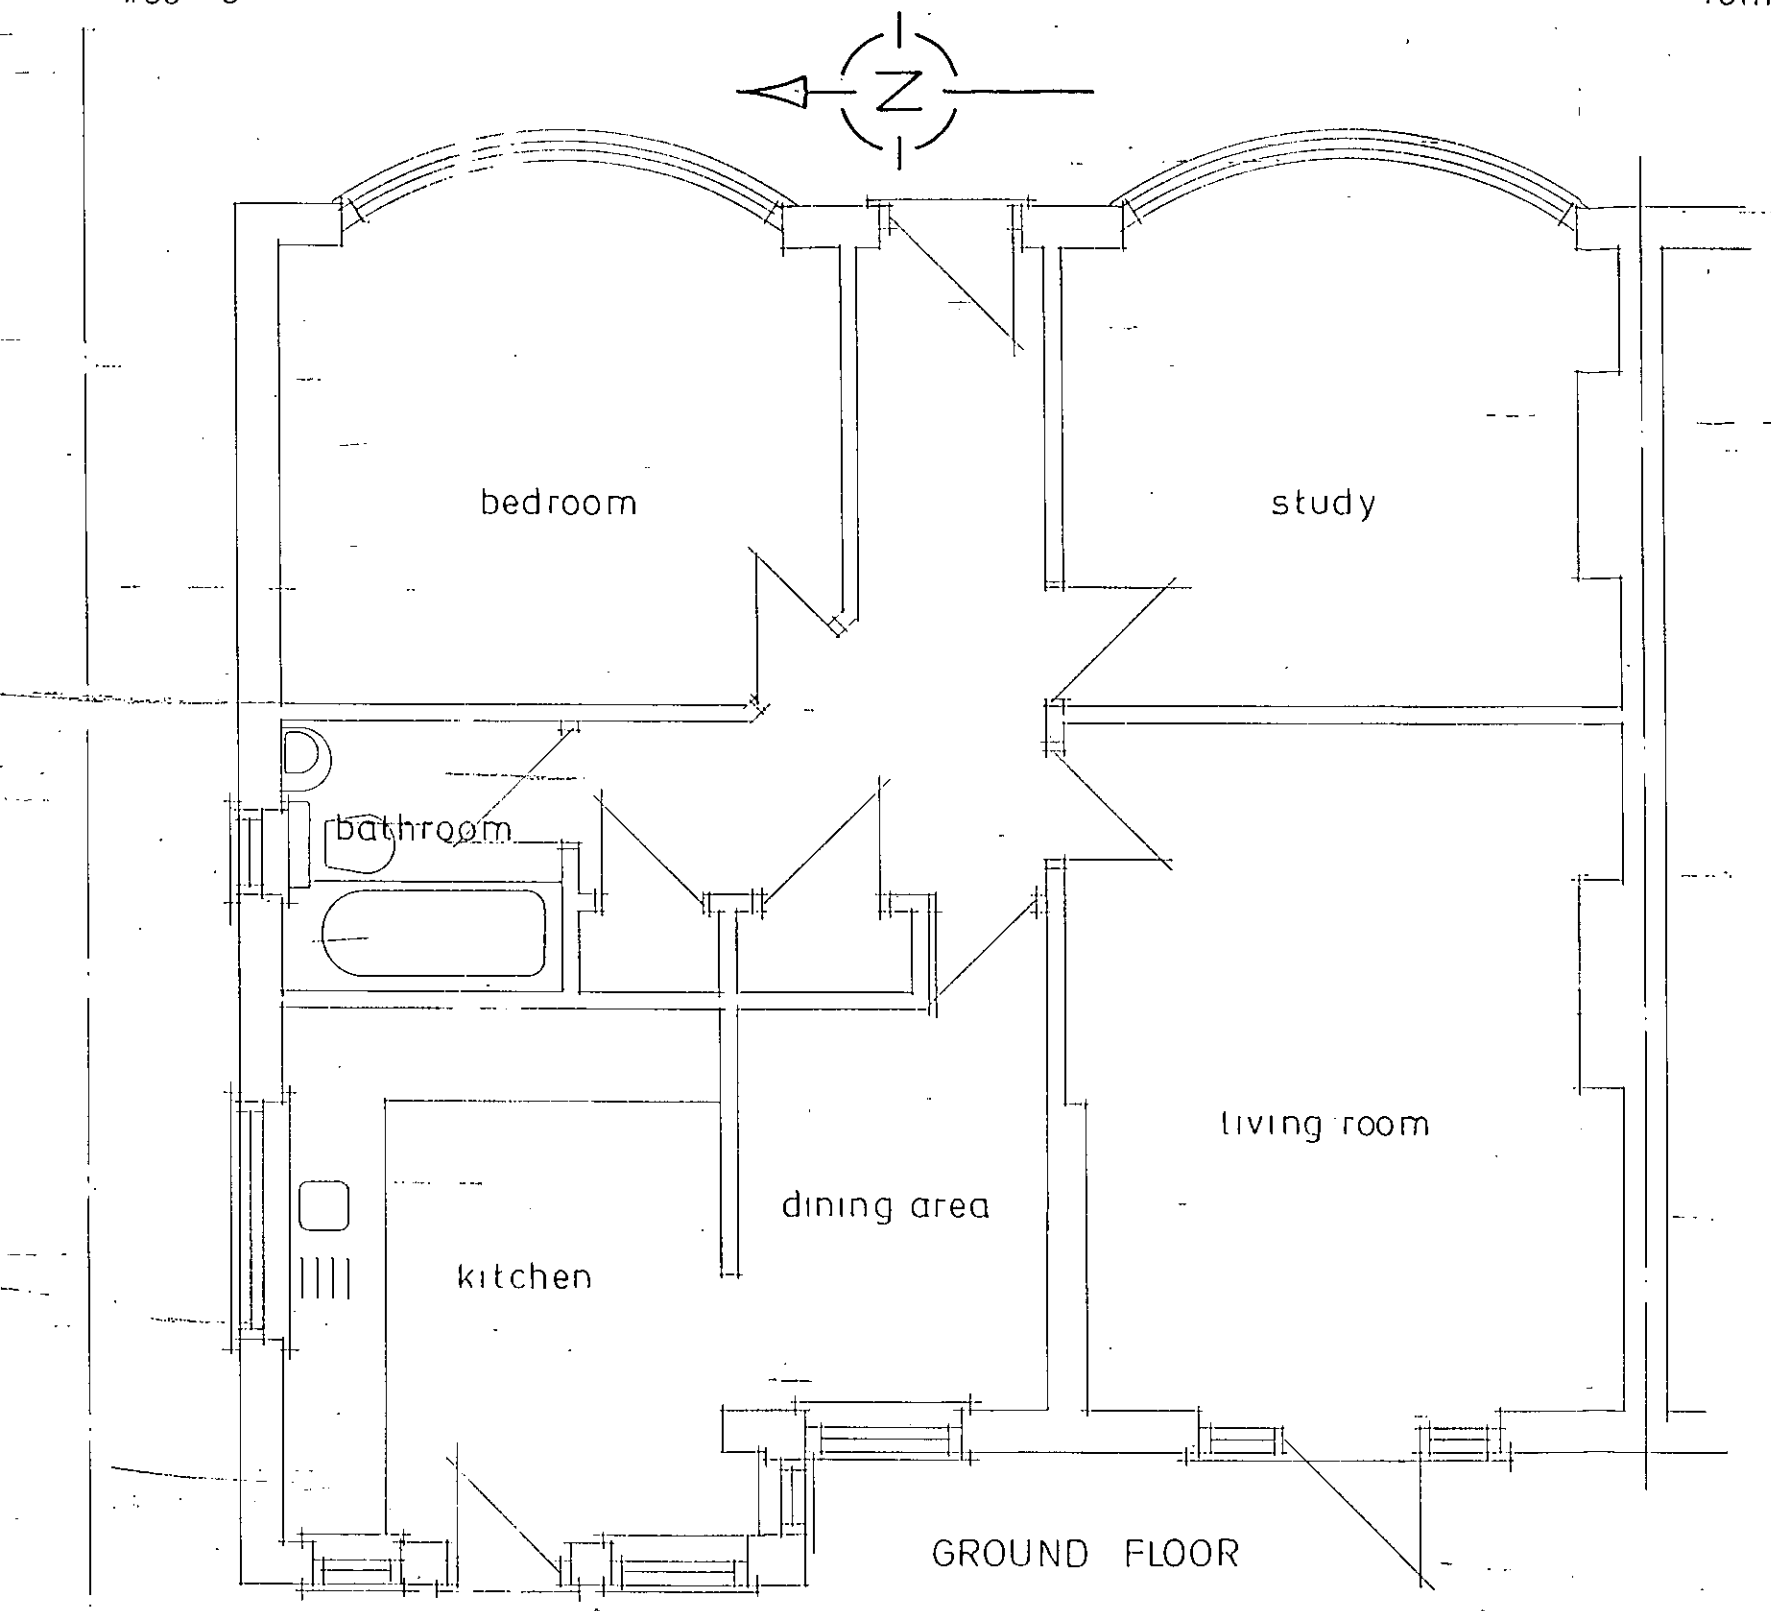


GROUND FLOOR

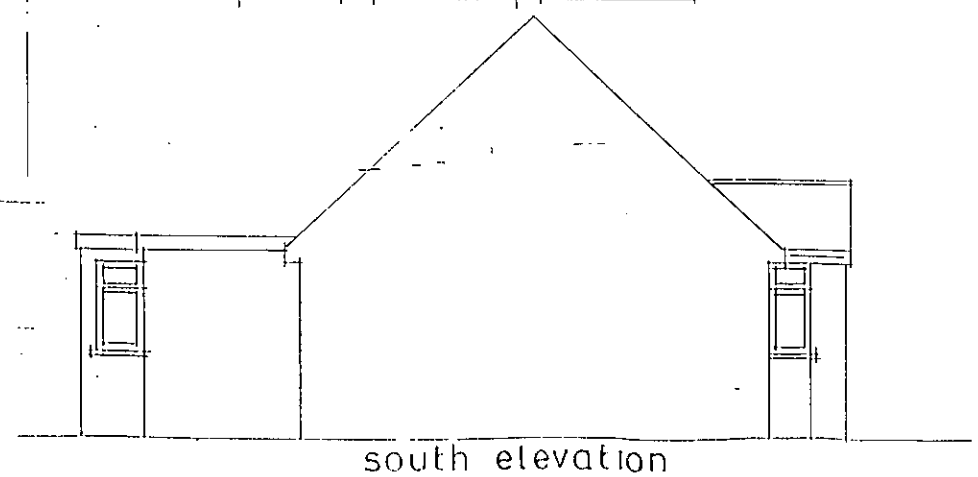


south elevation

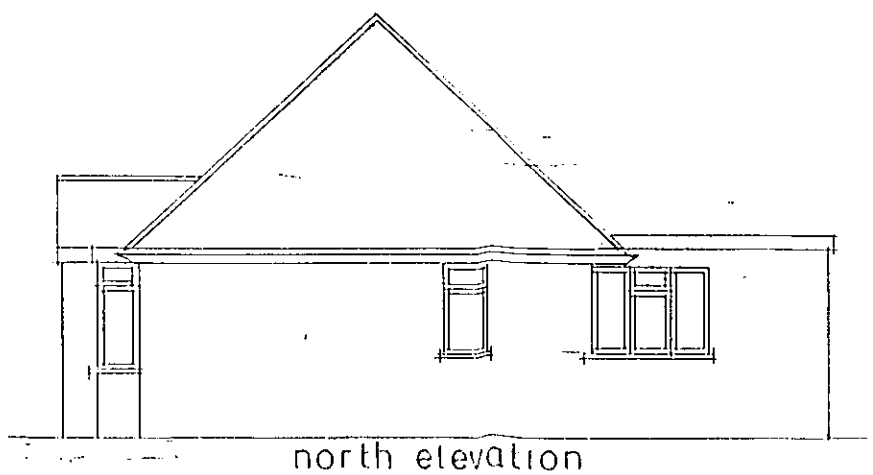

north elevation

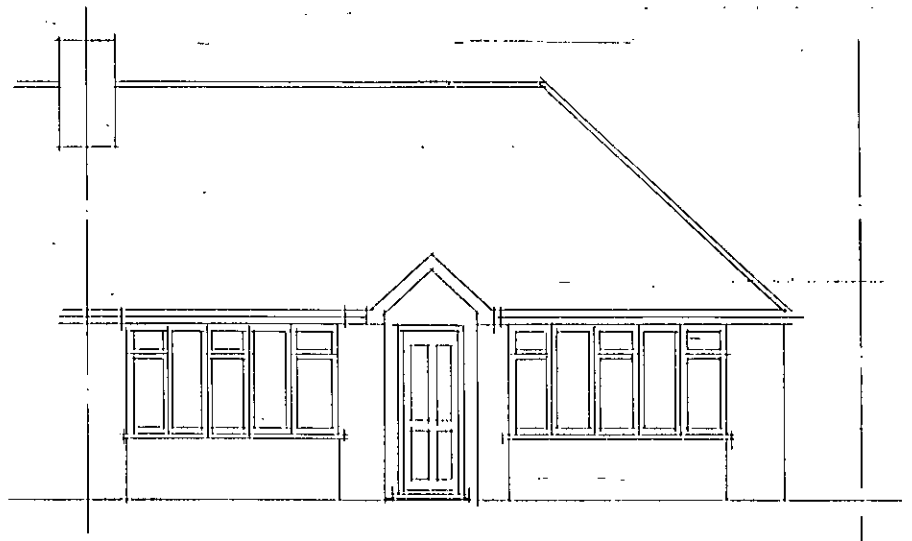

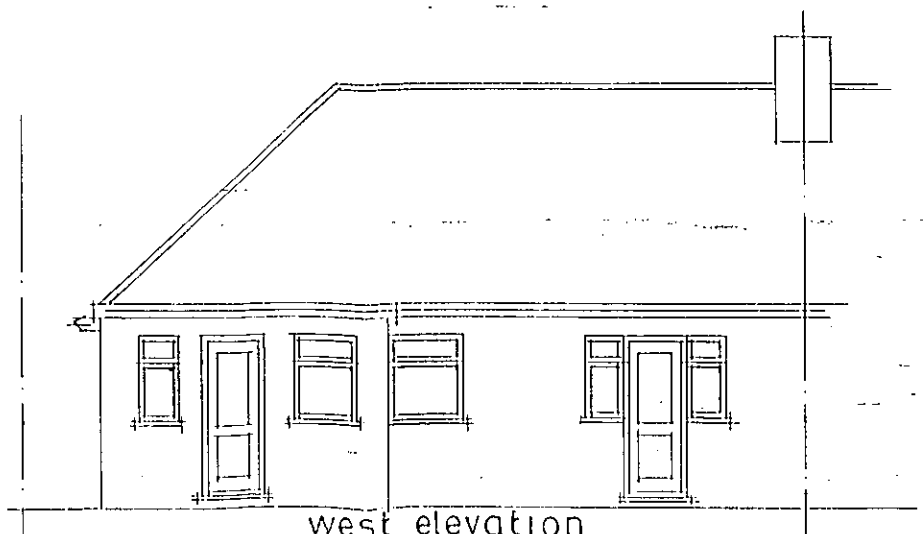

west elevation

ADUR DIS[illegible]
PLANNING DIVISION

PLAN No.	A/0[illegible]
DATE RECEIVED	24 OCT 2011

Existing Layout
26 Springate Road
Southwick
Scale 1:50 1:100
Drng no 432/02