


1:100 0 10m
Scale bar
1:50 0 10m

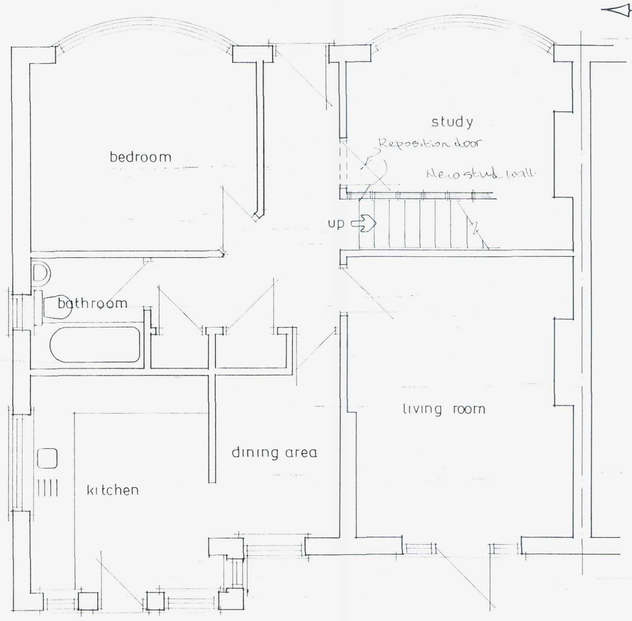


Ground Floor

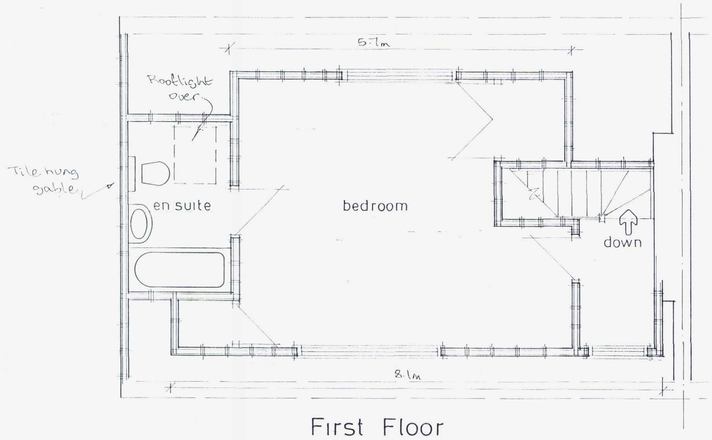

First Floor

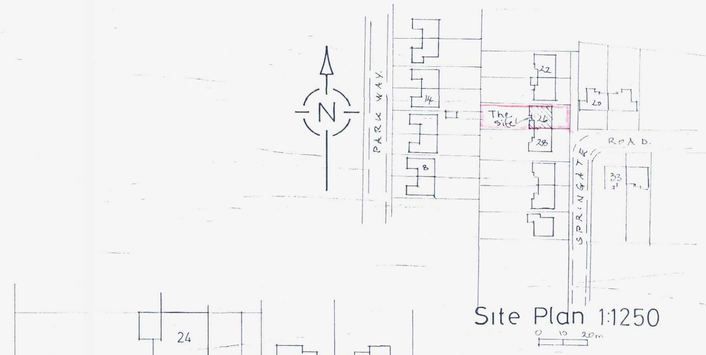


Site Plan 1:1250

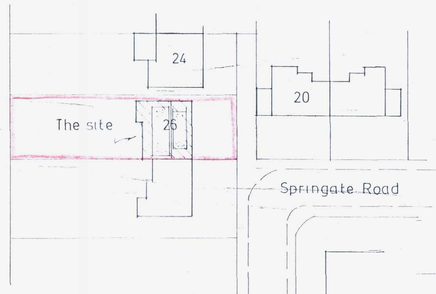


Block Plan 1:500




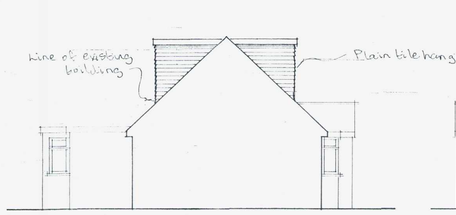

south elevation

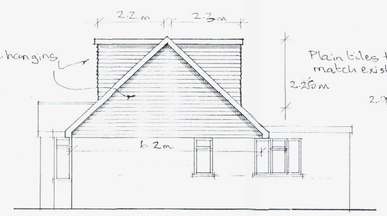

north elevation

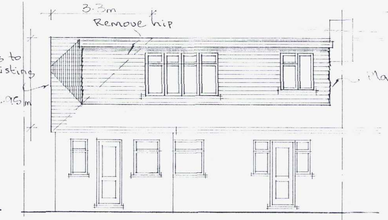

west elevation



east elevation

ROOF CAPACITIES.
Gable = (6.2 x 2.95 x 3.7) ÷ 6 = 10.06.60 m³
Rear dormer = (8.1 x 2.25 x 2.2) ÷ 2 = 20.95 "
Front dormer = (6.7 x 2.0 x 2.2) ÷ 2 = 12.54 "
43.55 "

A	19.10.11	Dimensions Agreed	
	Date	Revisions	

© copyright

DRAWING RECEIVED
PLANNING
BUILDING REGULATIONS
DATE RECEIVED 24 OCT 2011

Client
Mr & Mrs. A. Mair

Job Title
Roof Conversion

Drawing Title
26 Springate Road
Southwick

Scale 1:50 1:100

Date

Drg No
432/01

Rev
A

841 x 594mm