

Proposed Rear Elevation
Scale: 1:50

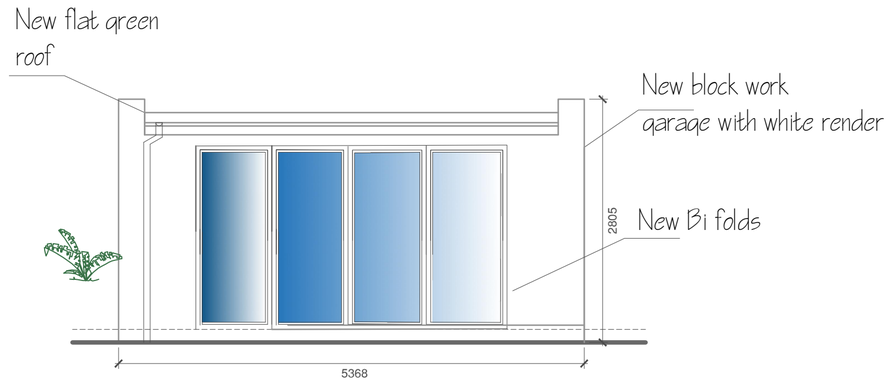

Proposed Front Elevation
Scale: 1:50

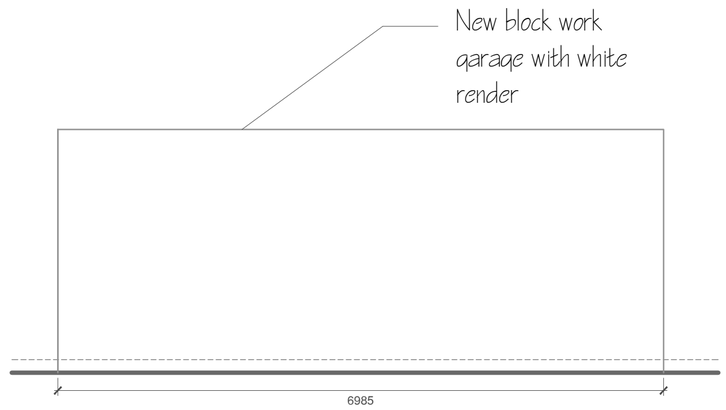

Proposed Side Elevation
Scale: 1:50



Proposed Side Elevation
Scale: 1:50

0 5



Location Plan
Scale: 1:1250



Block Plan
Scale: 1:500

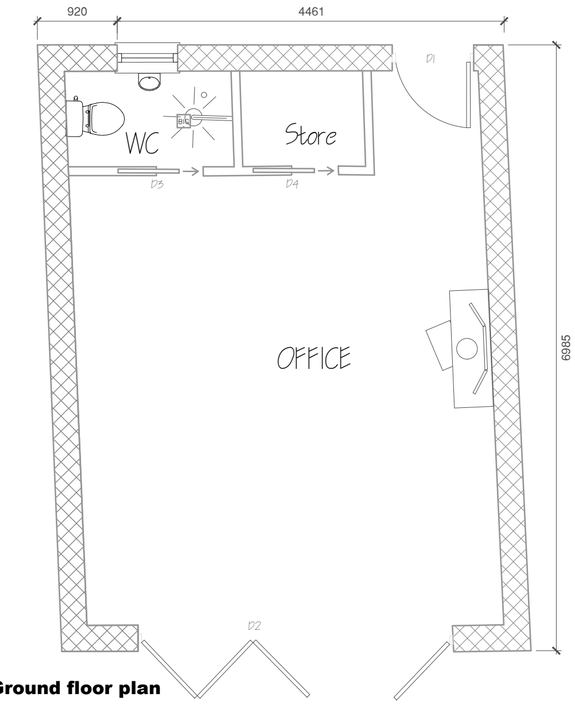

Proposed Ground floor plan
Scale: 1:50

Revision	Date	Details	Initials

Do not scale from drawings, apart for the use of planning. Check all levels and dimensions before carrying out work. These drawings and designs are the property of Shear Design and must not be copied, retained or used without written approval.
© Copyright

SHEAR DESIGN
CREATE INSPIRE ENHANCE

2 Saffron Close
Shoreham By Sea
West Sussex
BN43 6JF

07881 656512
darrylshear@hotmail.com

PROJECT

Mr Murphy
27 Mile Oak Road
Southwick
West Sussex
BN42 4QG

New Office with WC

DRAWING TITLE

NORTH

DATE: 06.01.2018
SCALE: Various
DRAWN
CHECKED
SHEET OF

18/18	SK1	1
PROJECT NUMBER	DRAWING NUMBER	REVISION