Block Plan: Walnut Cottage

BN43 5WP

ADUR & WORTHING
PLANNING SERVICES

PLAN	AWDM/	1971/17
DATE VALID	22 JAN 2018	

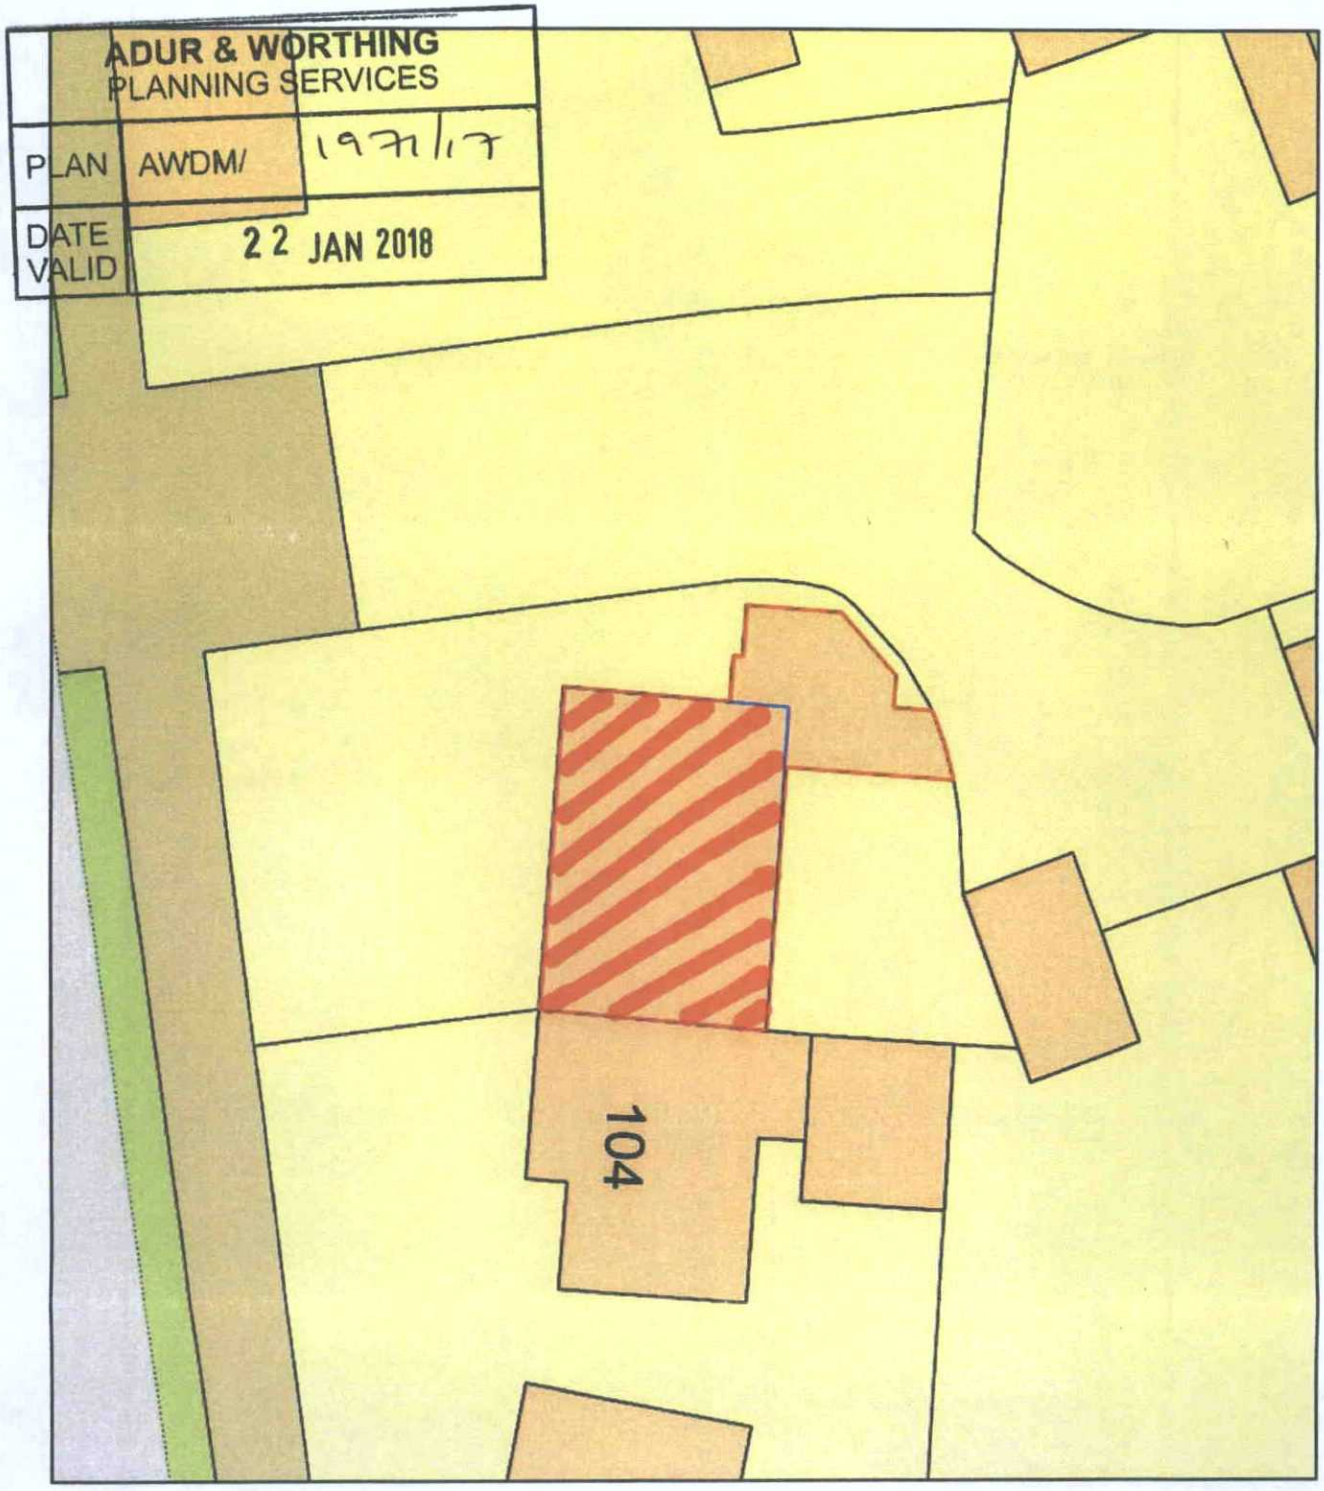

0 10
Metres

N

ReQuestaPlan

Plan Produced for: Planning App: AWDM/1971/17

Date Produced: 17 Jan 2018

Plan Reference Number: TQRQM18017174057465

Scale: 1:200 @ A4

© Crown copyright, All rights reserved. 2017 Licence number 0100042766