
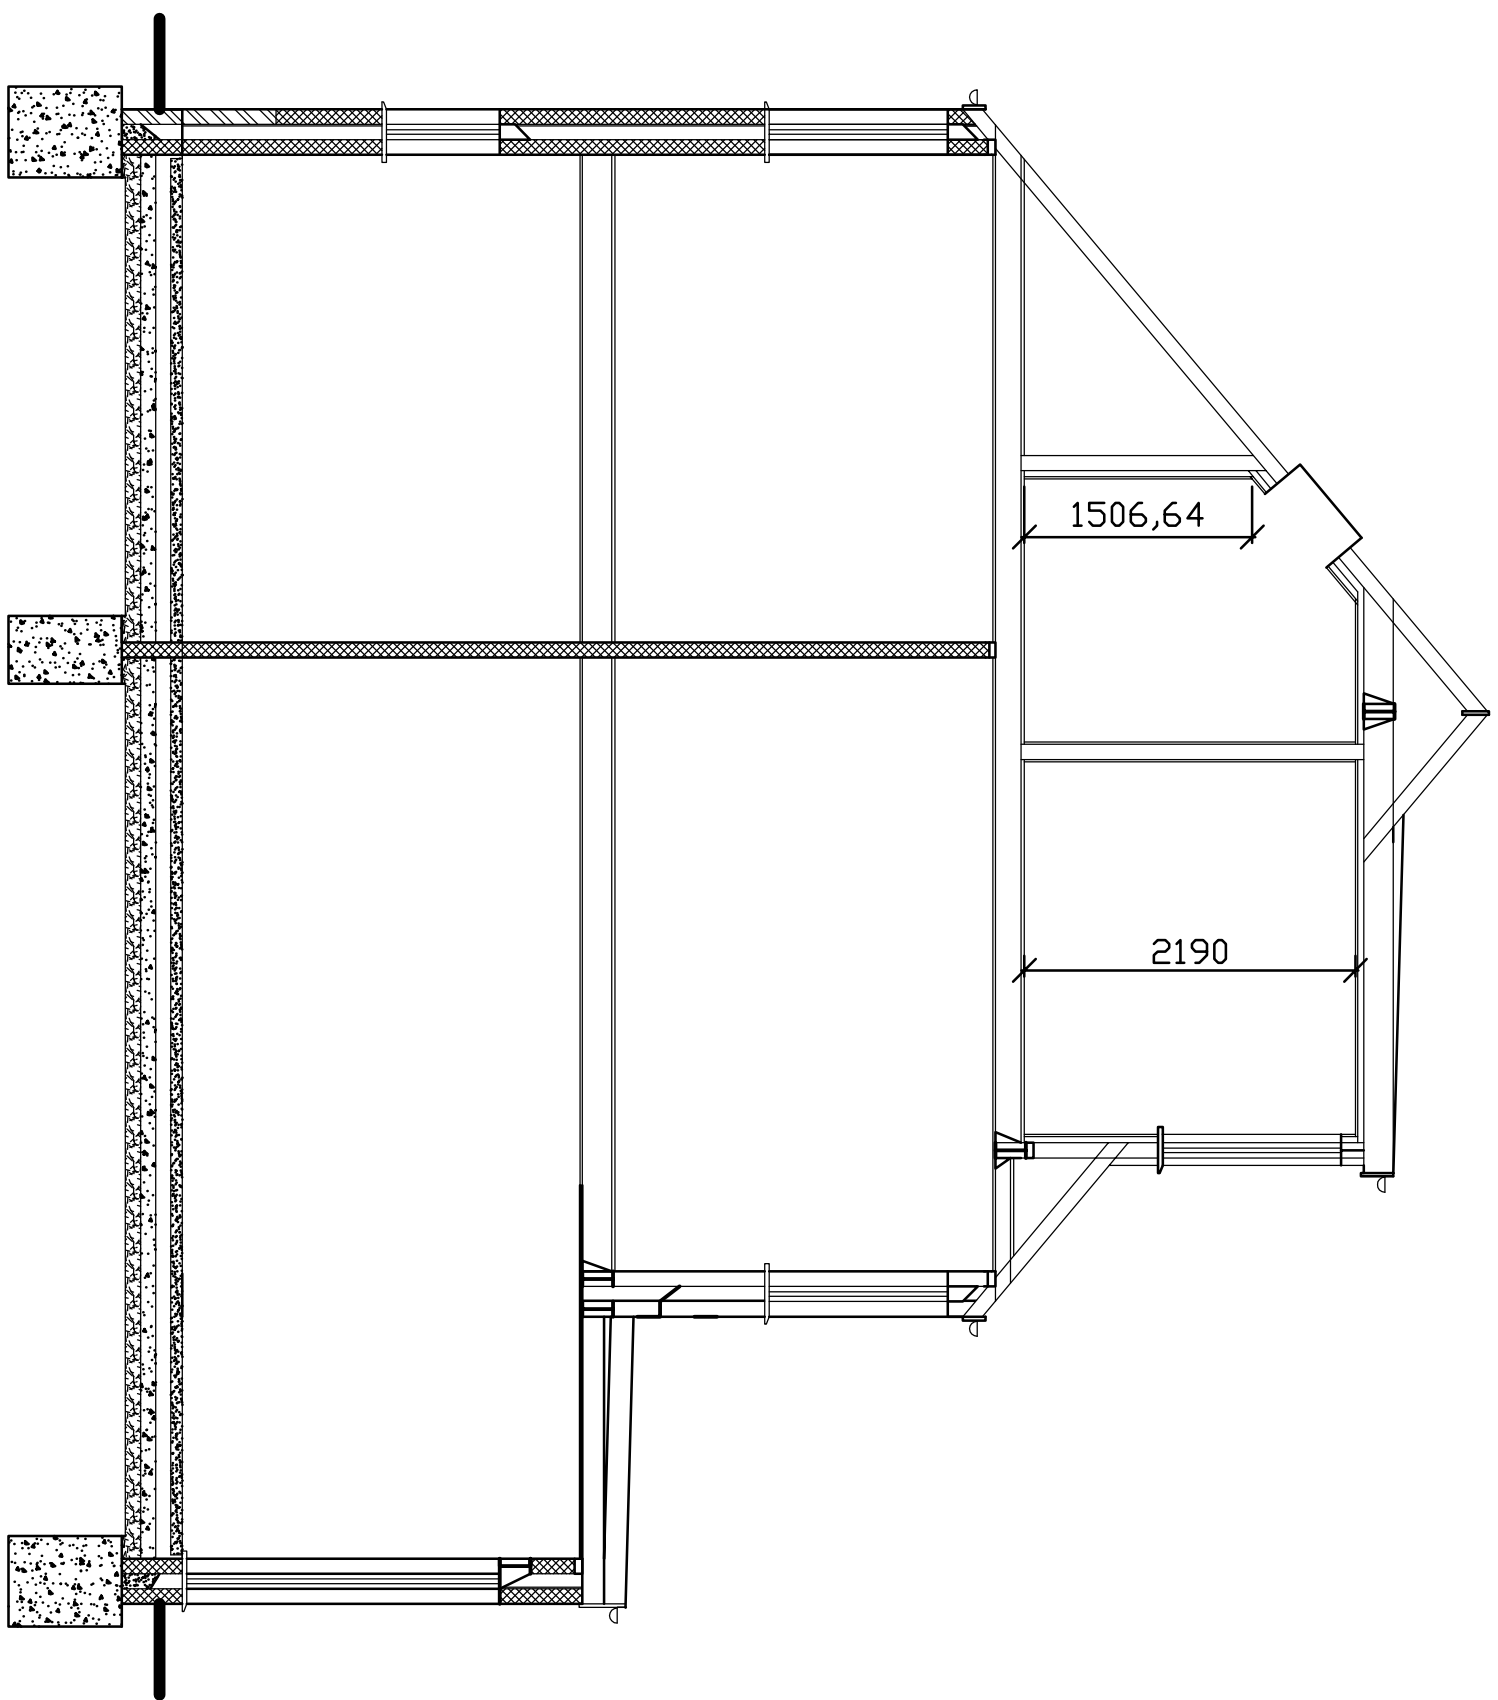
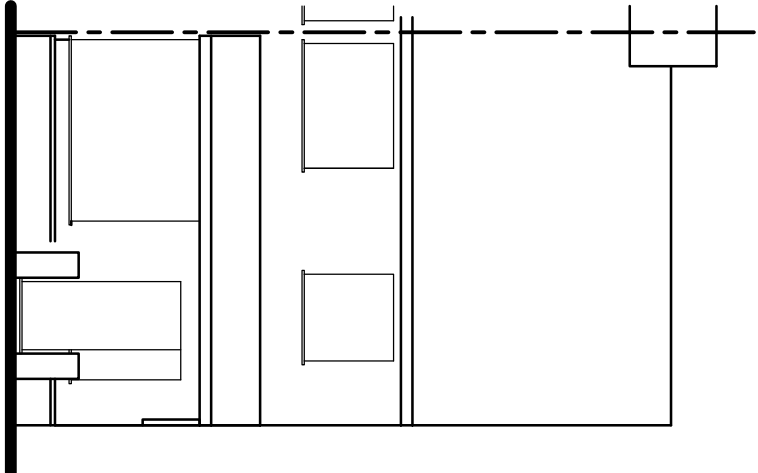
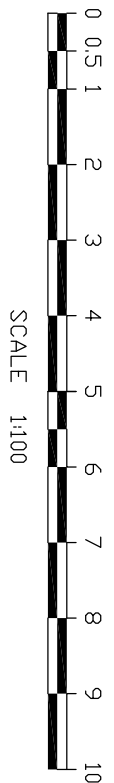
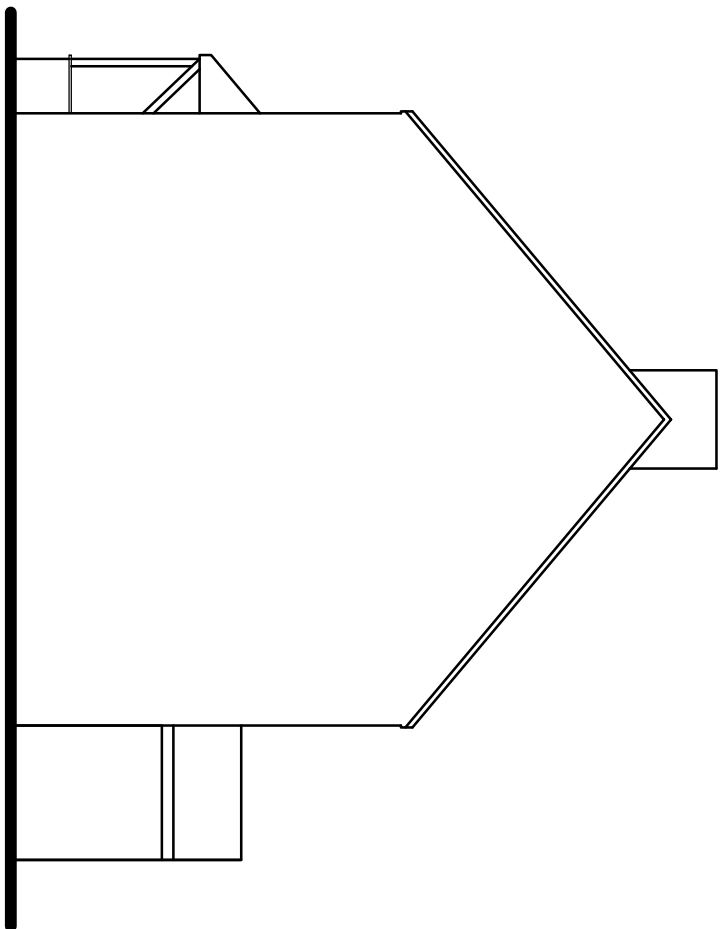


SCALE 1:50

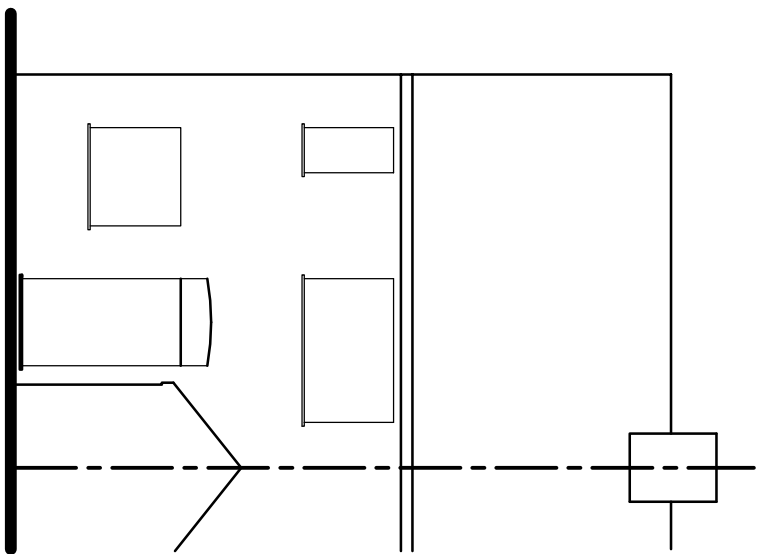

Tony Rogers
Building Consultants

Address: 40 Dawn Crescent, Upper Beeding
West Sussex, BN44 3WH

Telephone: 01903 815225 Fax: 01903 815225

Rev. Date: Revision Description:

Rev.	Date:	Revision Description:

Client: Mr P Beck

Address: 28 St Richards Road
Southwick
West Sussex
BN41 1PA

Project: Proposed attached
2 bedroom dwelling

Scale: 1:50 1:100
Paper Size A1

Date: February 2026

Drawing No: 26/1625/02

Drawn By: AMR

Revision: