client	Mr B Henwood 75 Beach Green Shoreham-by-Sea BN43 5YE		
architect	Peter Wilson Hilary Mount Way Lancing BN15 0QD 01903 755765		
drawing	scale 1: 50 @ A4	date: 23/03/18	revision
	site plan		tp758/9

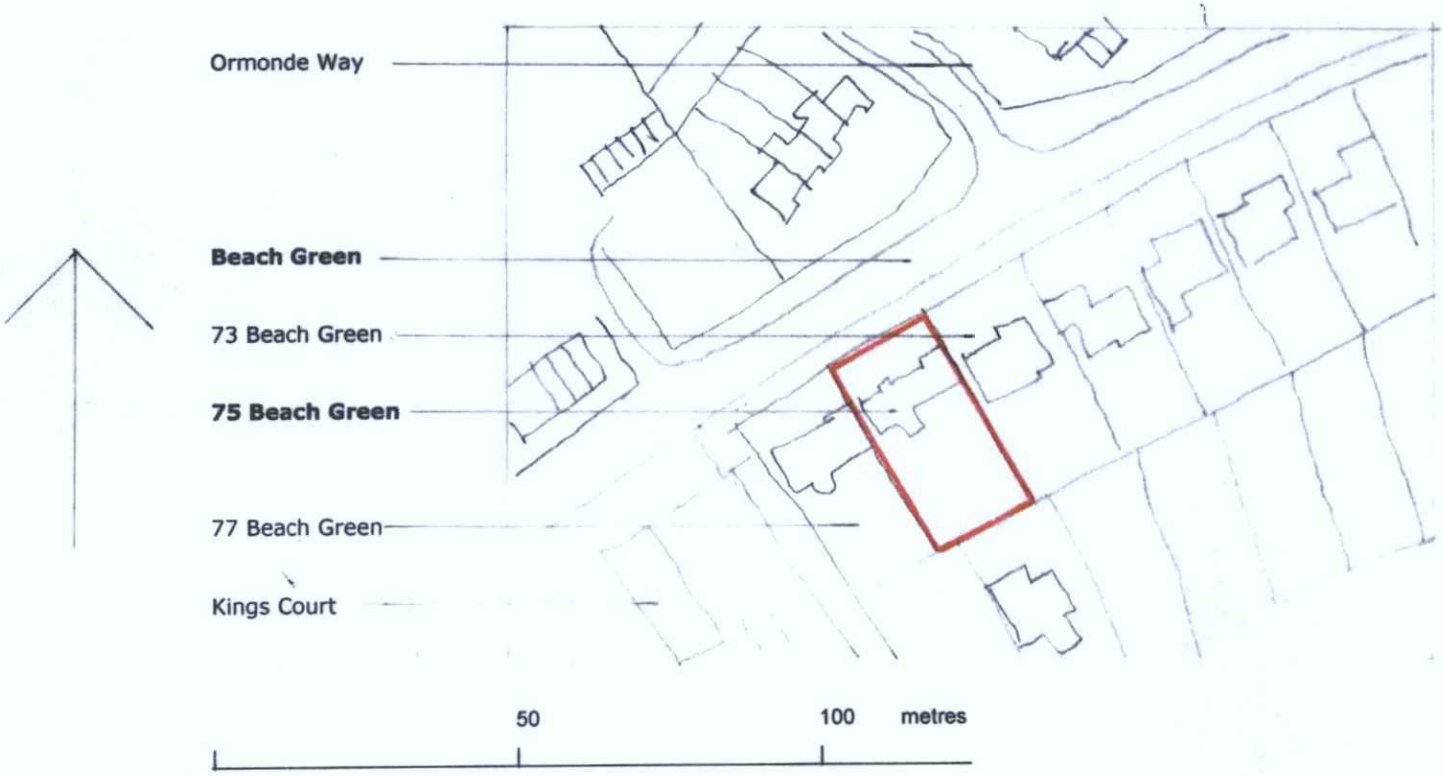

location plan 1:1250

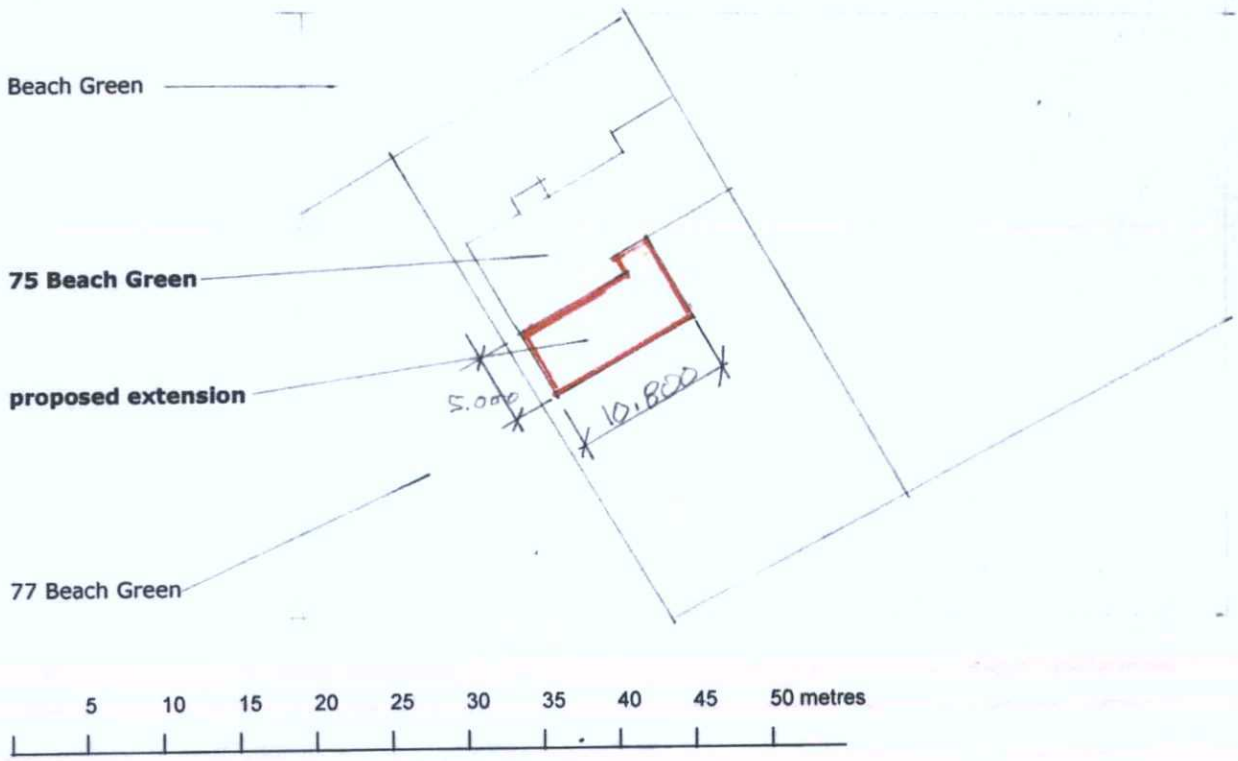

block plan 1:500

PETER WILSON CONSULTANTS LTD Registration No. 2489620

ADUR & WORTHING PLANNING SERVICES	
PLAN	AWDM/ 0527/18
DATE VALID	23 APR 2018