1:50 SCALE




8TH NOVEMBER 2017

EXISTING WINDOWS

EAST ELEVATION

BUILD 2DL

WEST SUSSEX

SHOREHAM

2D TONY STREET

MRS LESLEY MACDIARMAID-GORDON

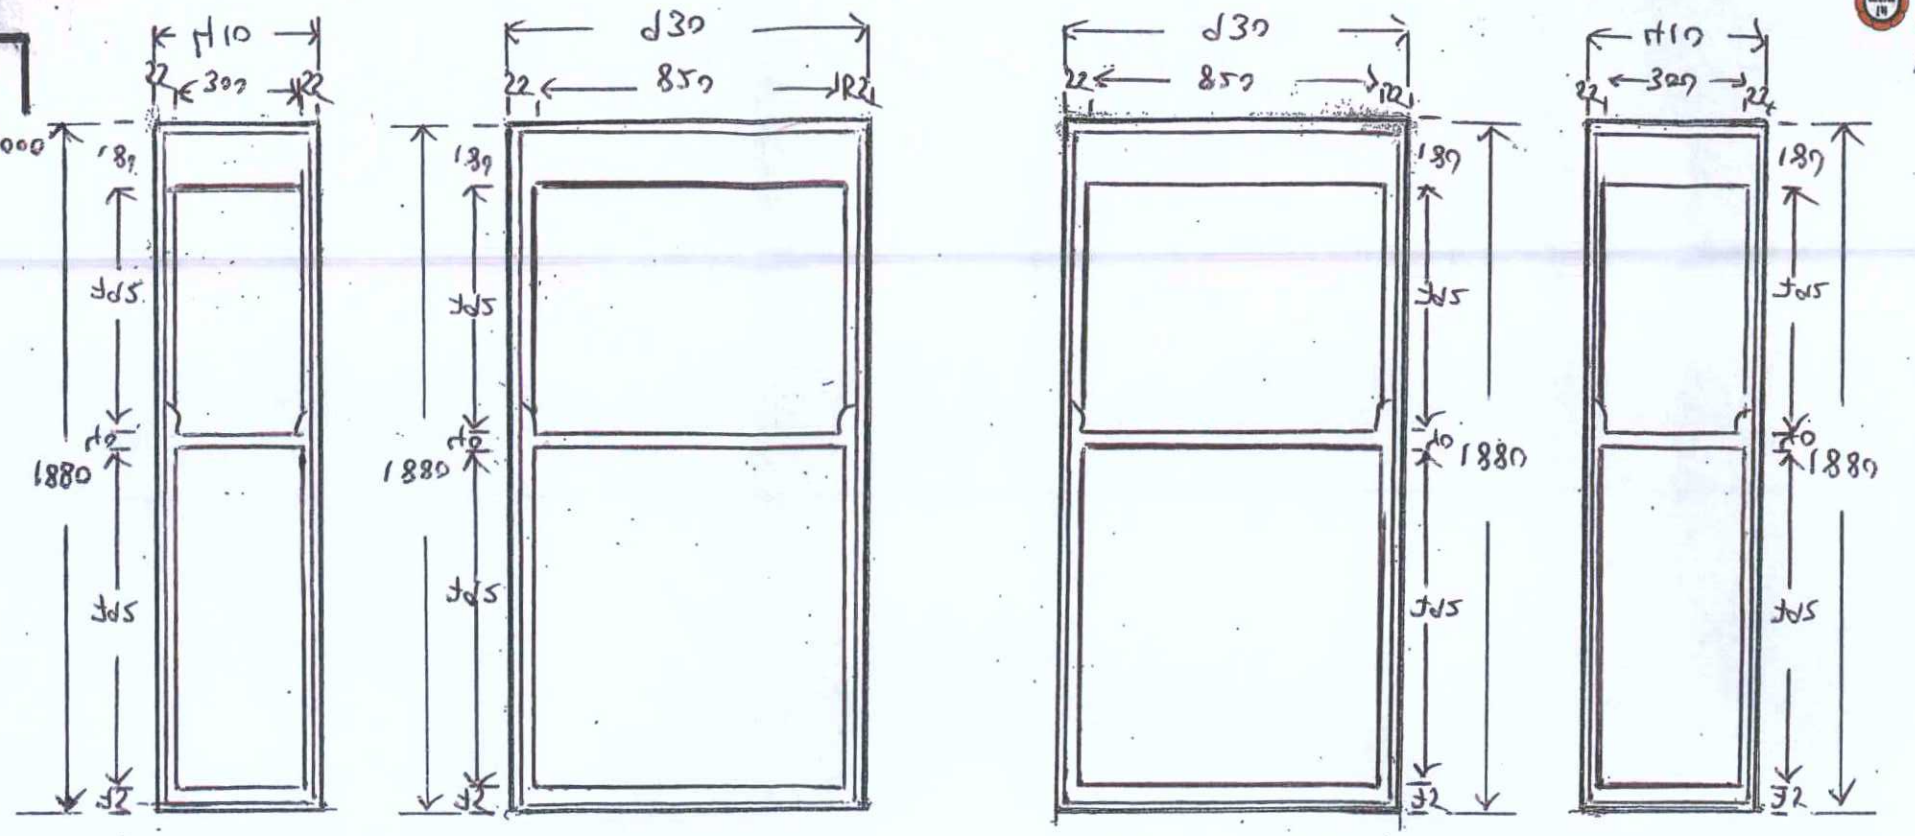


FOUNDRY BAN

GROUND FLOOR

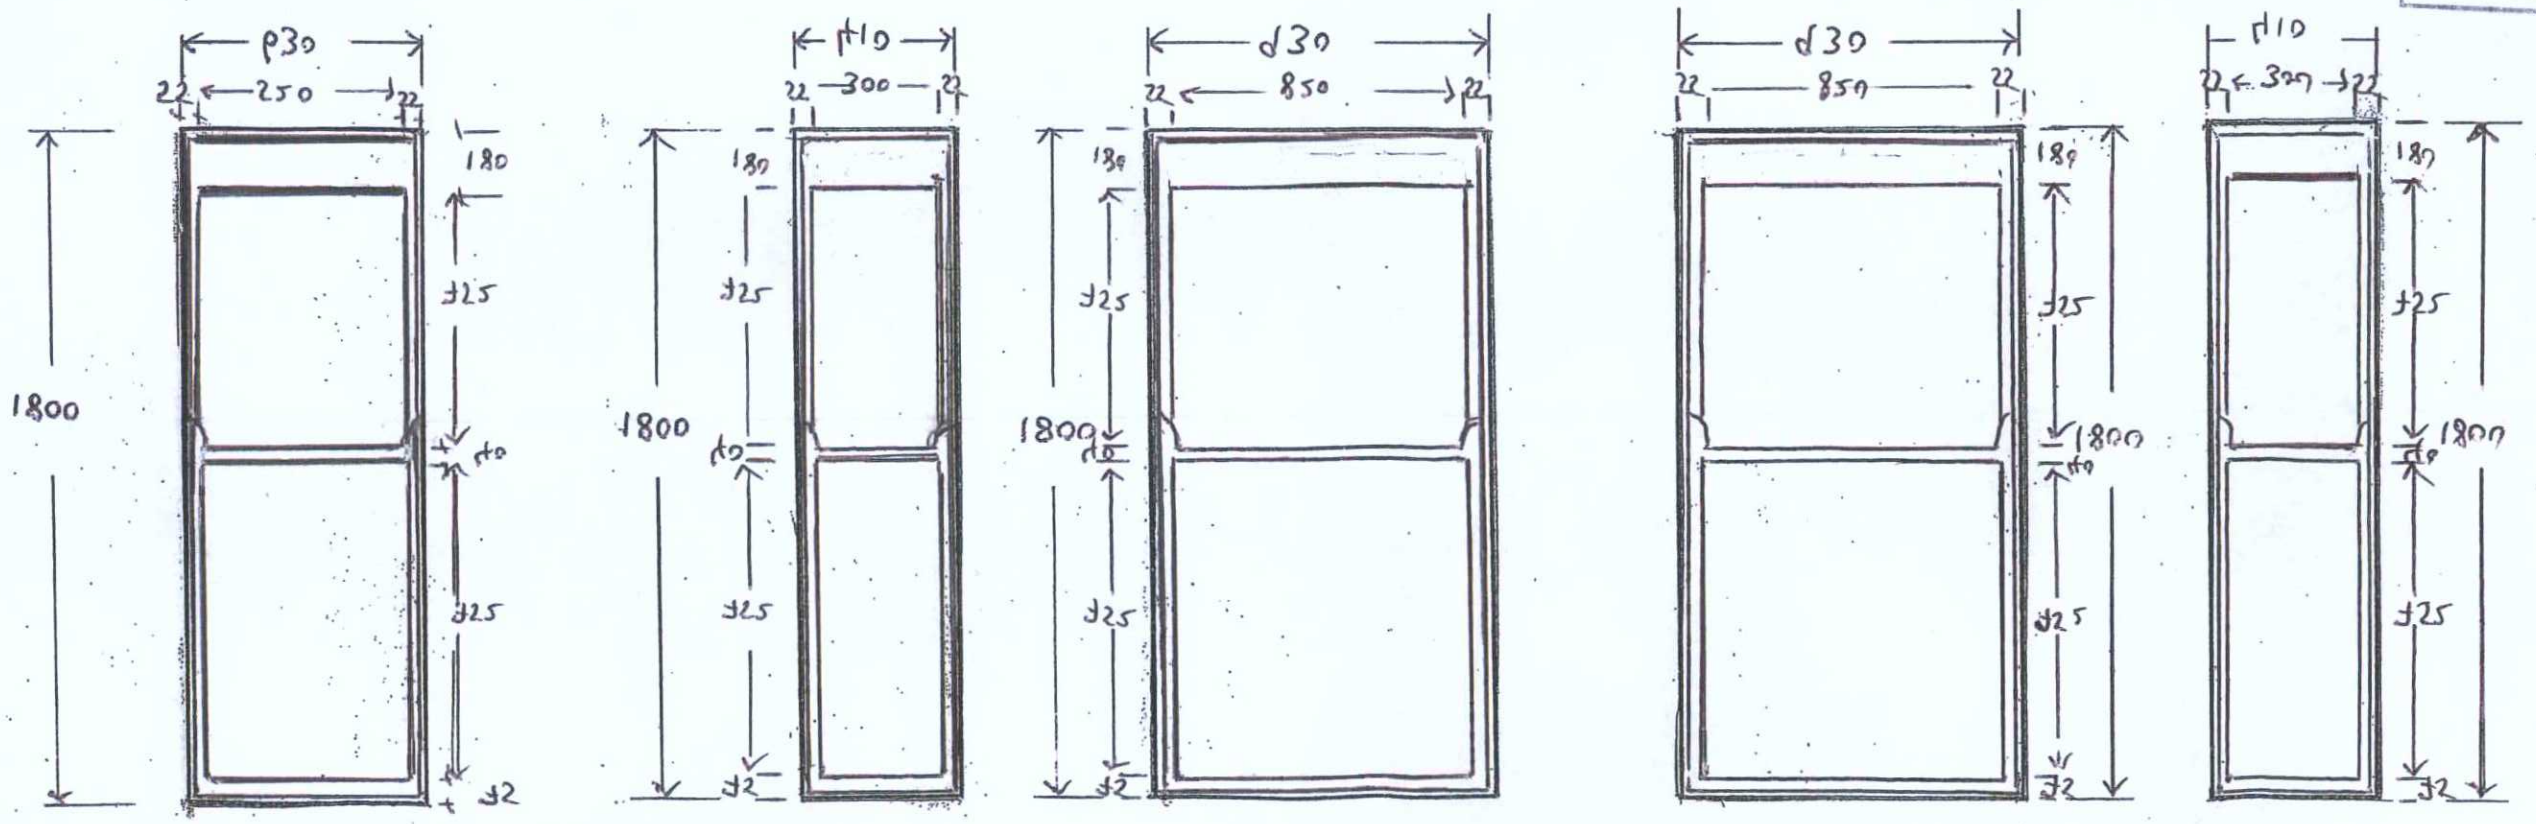


BEDROOM FRONT

BEDROOM BAN

FIRST FLOOR

PLANNING SERVICES
ADUR & WORTHING
PLAN
AWDM/1810/17
DATE
22 NOV 2017
VALID

PREMIER WINDOWS
Doors & Conservatories
Tel: 01273 888900

DRAWING BY PHIL TAYLOR